
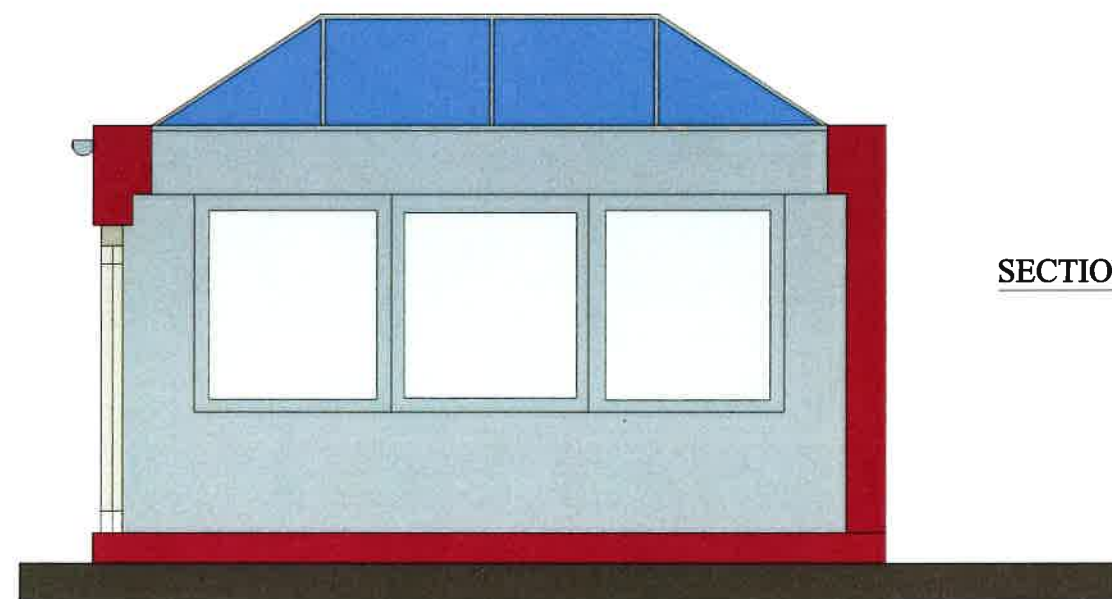


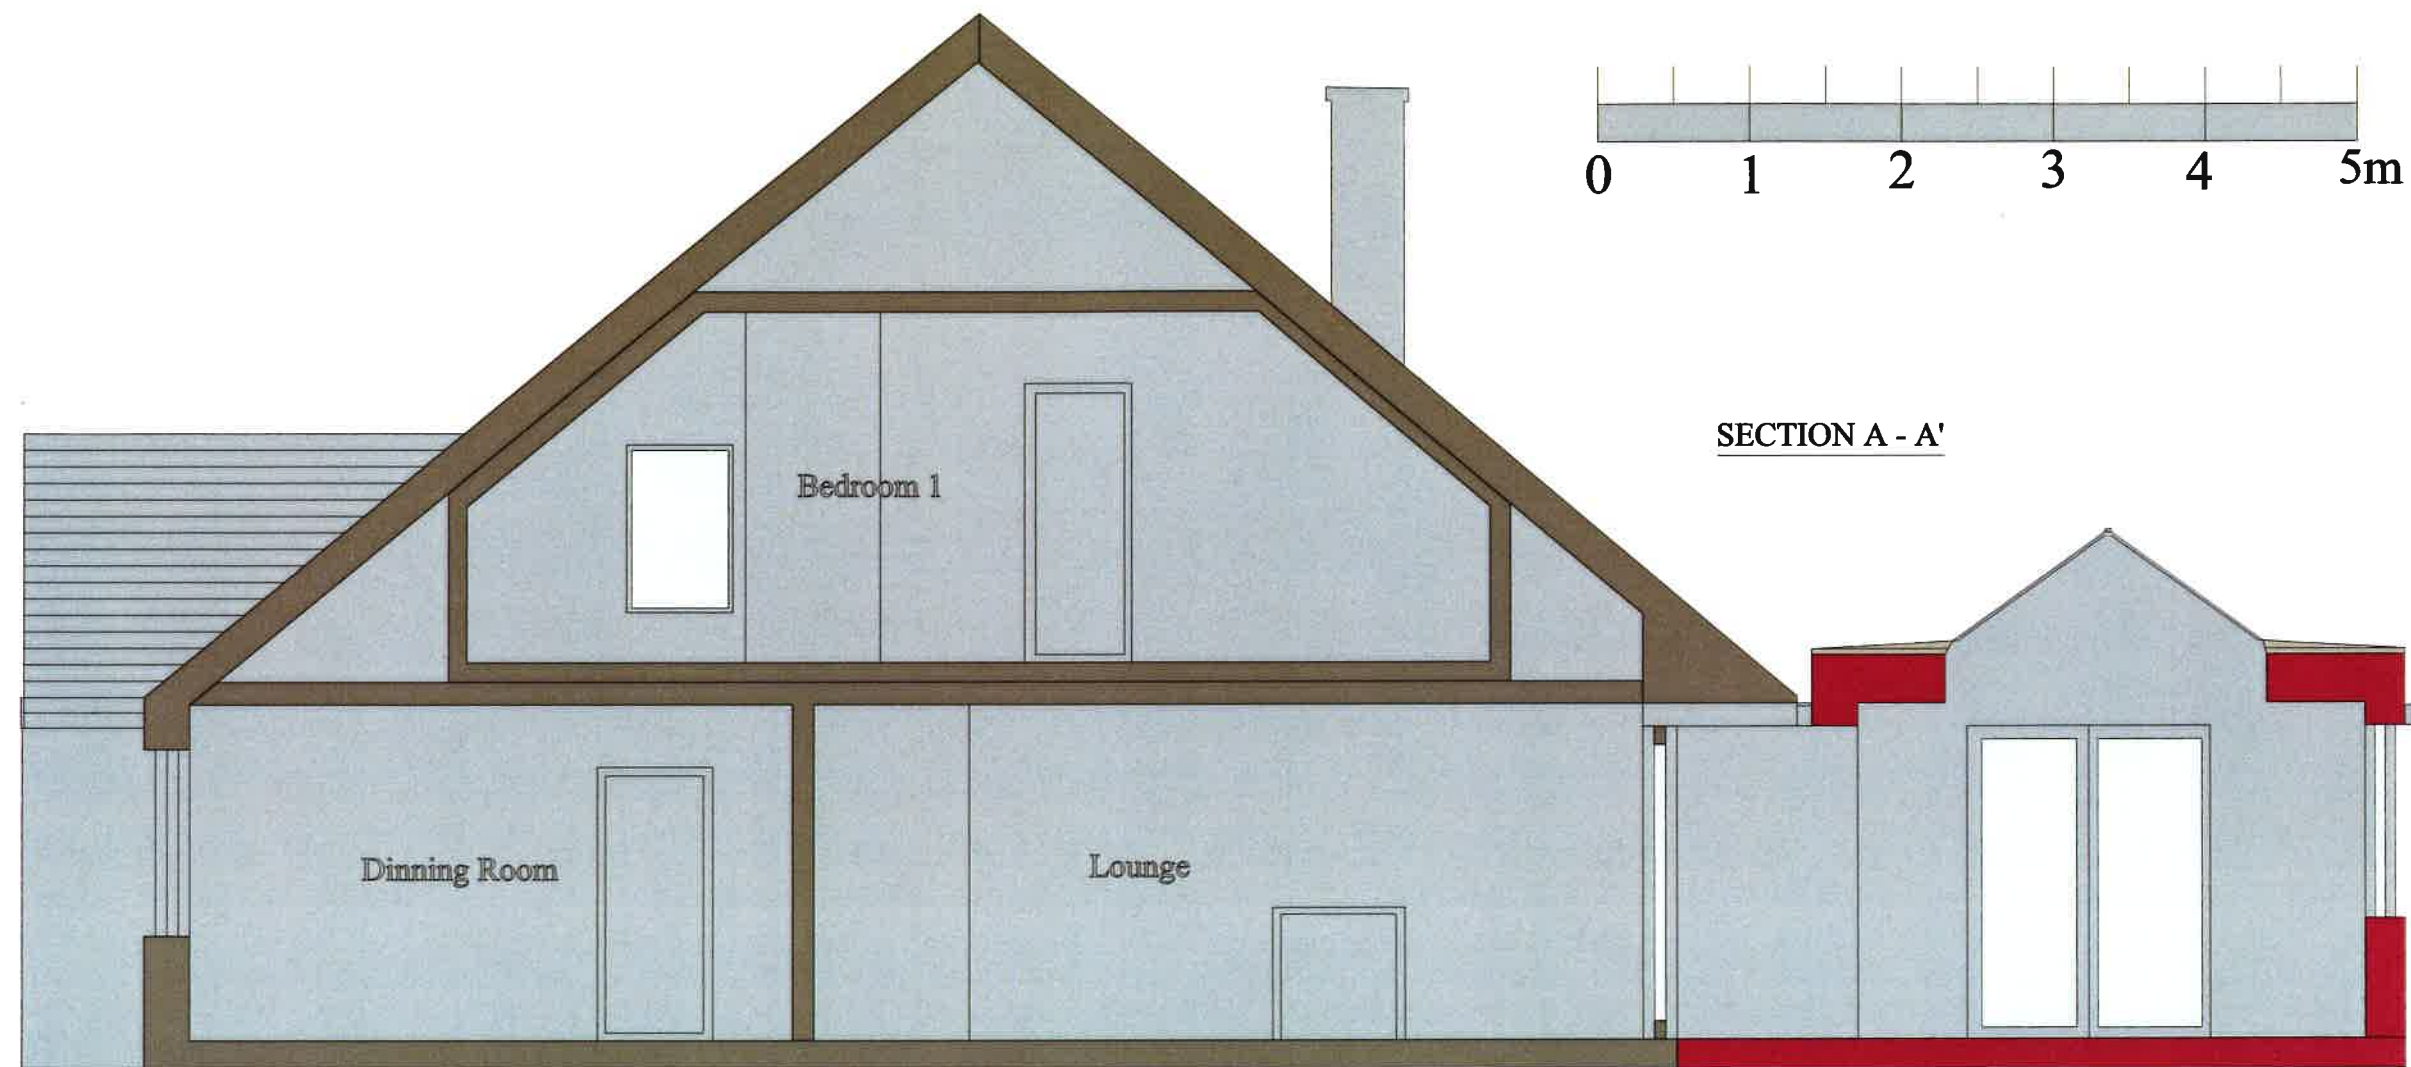

Site Address:
 9 The Plantation
 East Preston
 BN16 1LD

Date: 12/03/19

Version No: 1.1

Scale: 1:50 @A3

Drawing No.

Drawing 13
 Proposed sections

Project

Proposed construction
 of Orangery