


NOT TO SCALE

New enlarged window
(proposed)

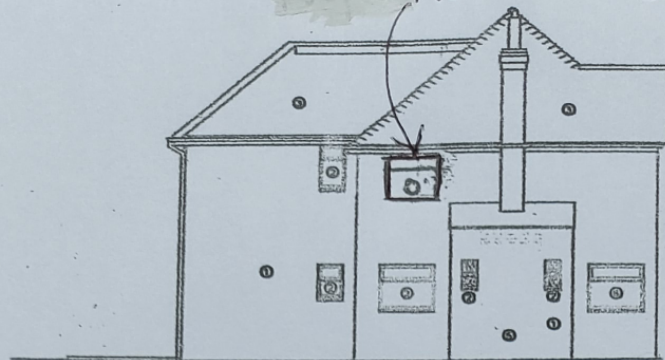


South Elevation -
(Side)

23 Upper Drive
East Preston
BN16 1QN

Ref EP/32/21/NMA.

Proposed increased window size on 1st Floor.
to match existing g/f window.
Obscure glazing

FLOOR PLAN OF FIRST FLOOR

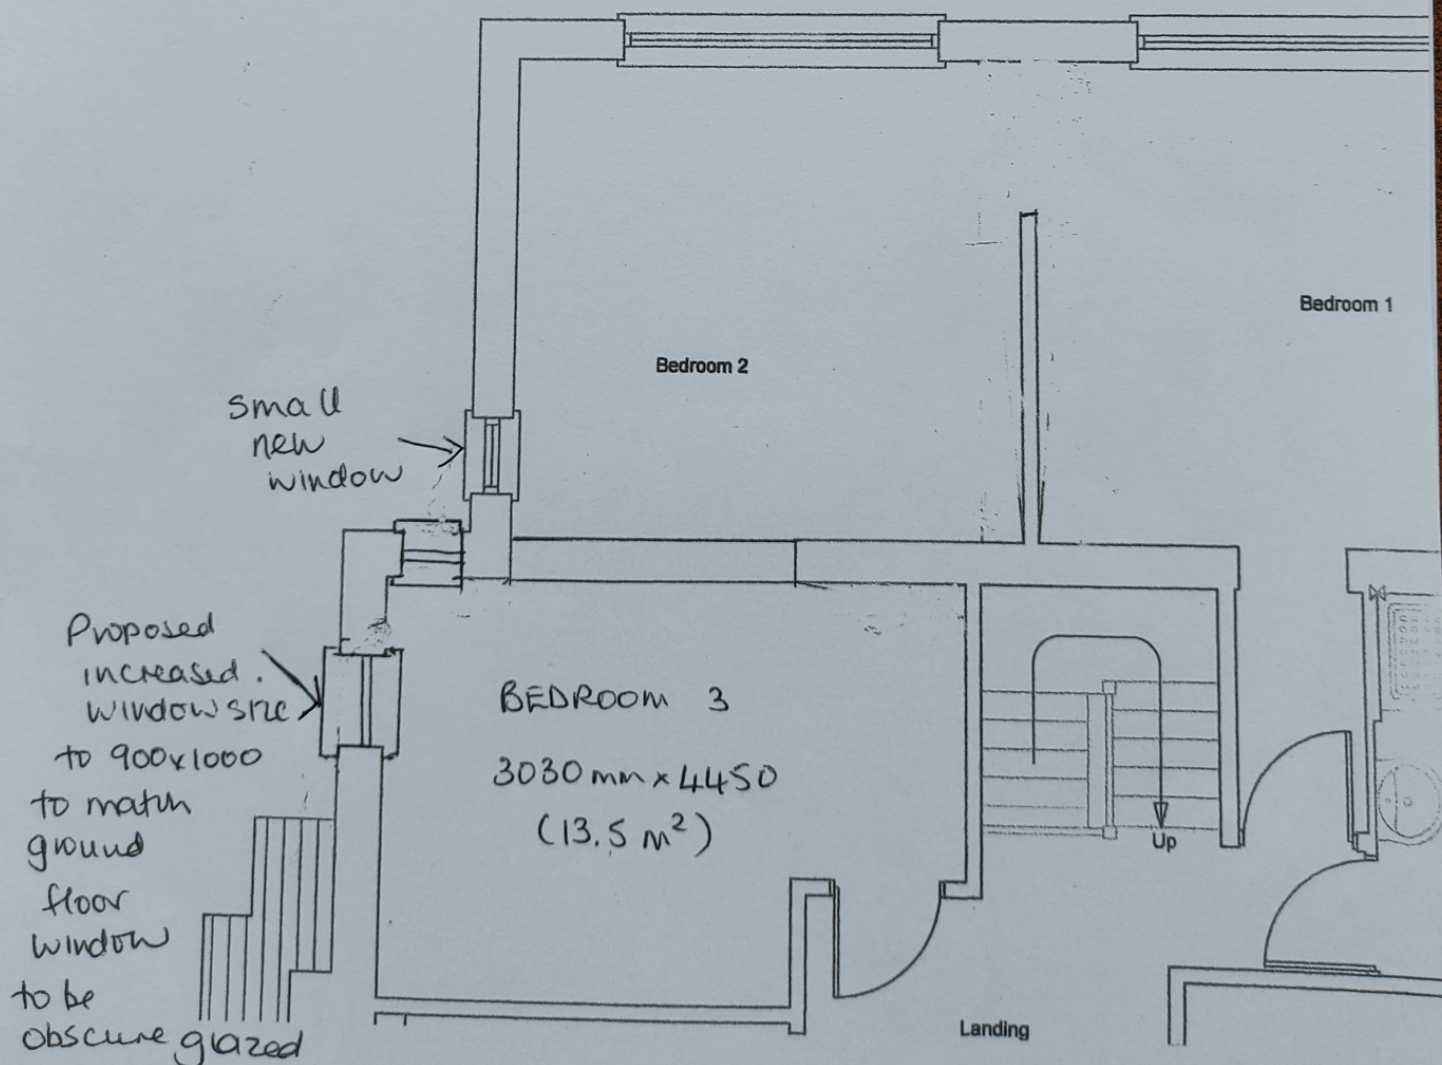

Small
new
window

Proposed
increased
window size
to 900x1000
to match
ground
floor
window
to be
obscure glazed

BEDROOM 3
3030 mm x 4450
(13.5 m²)

Landing

Bedroom 1

Bedroom 2

Up