


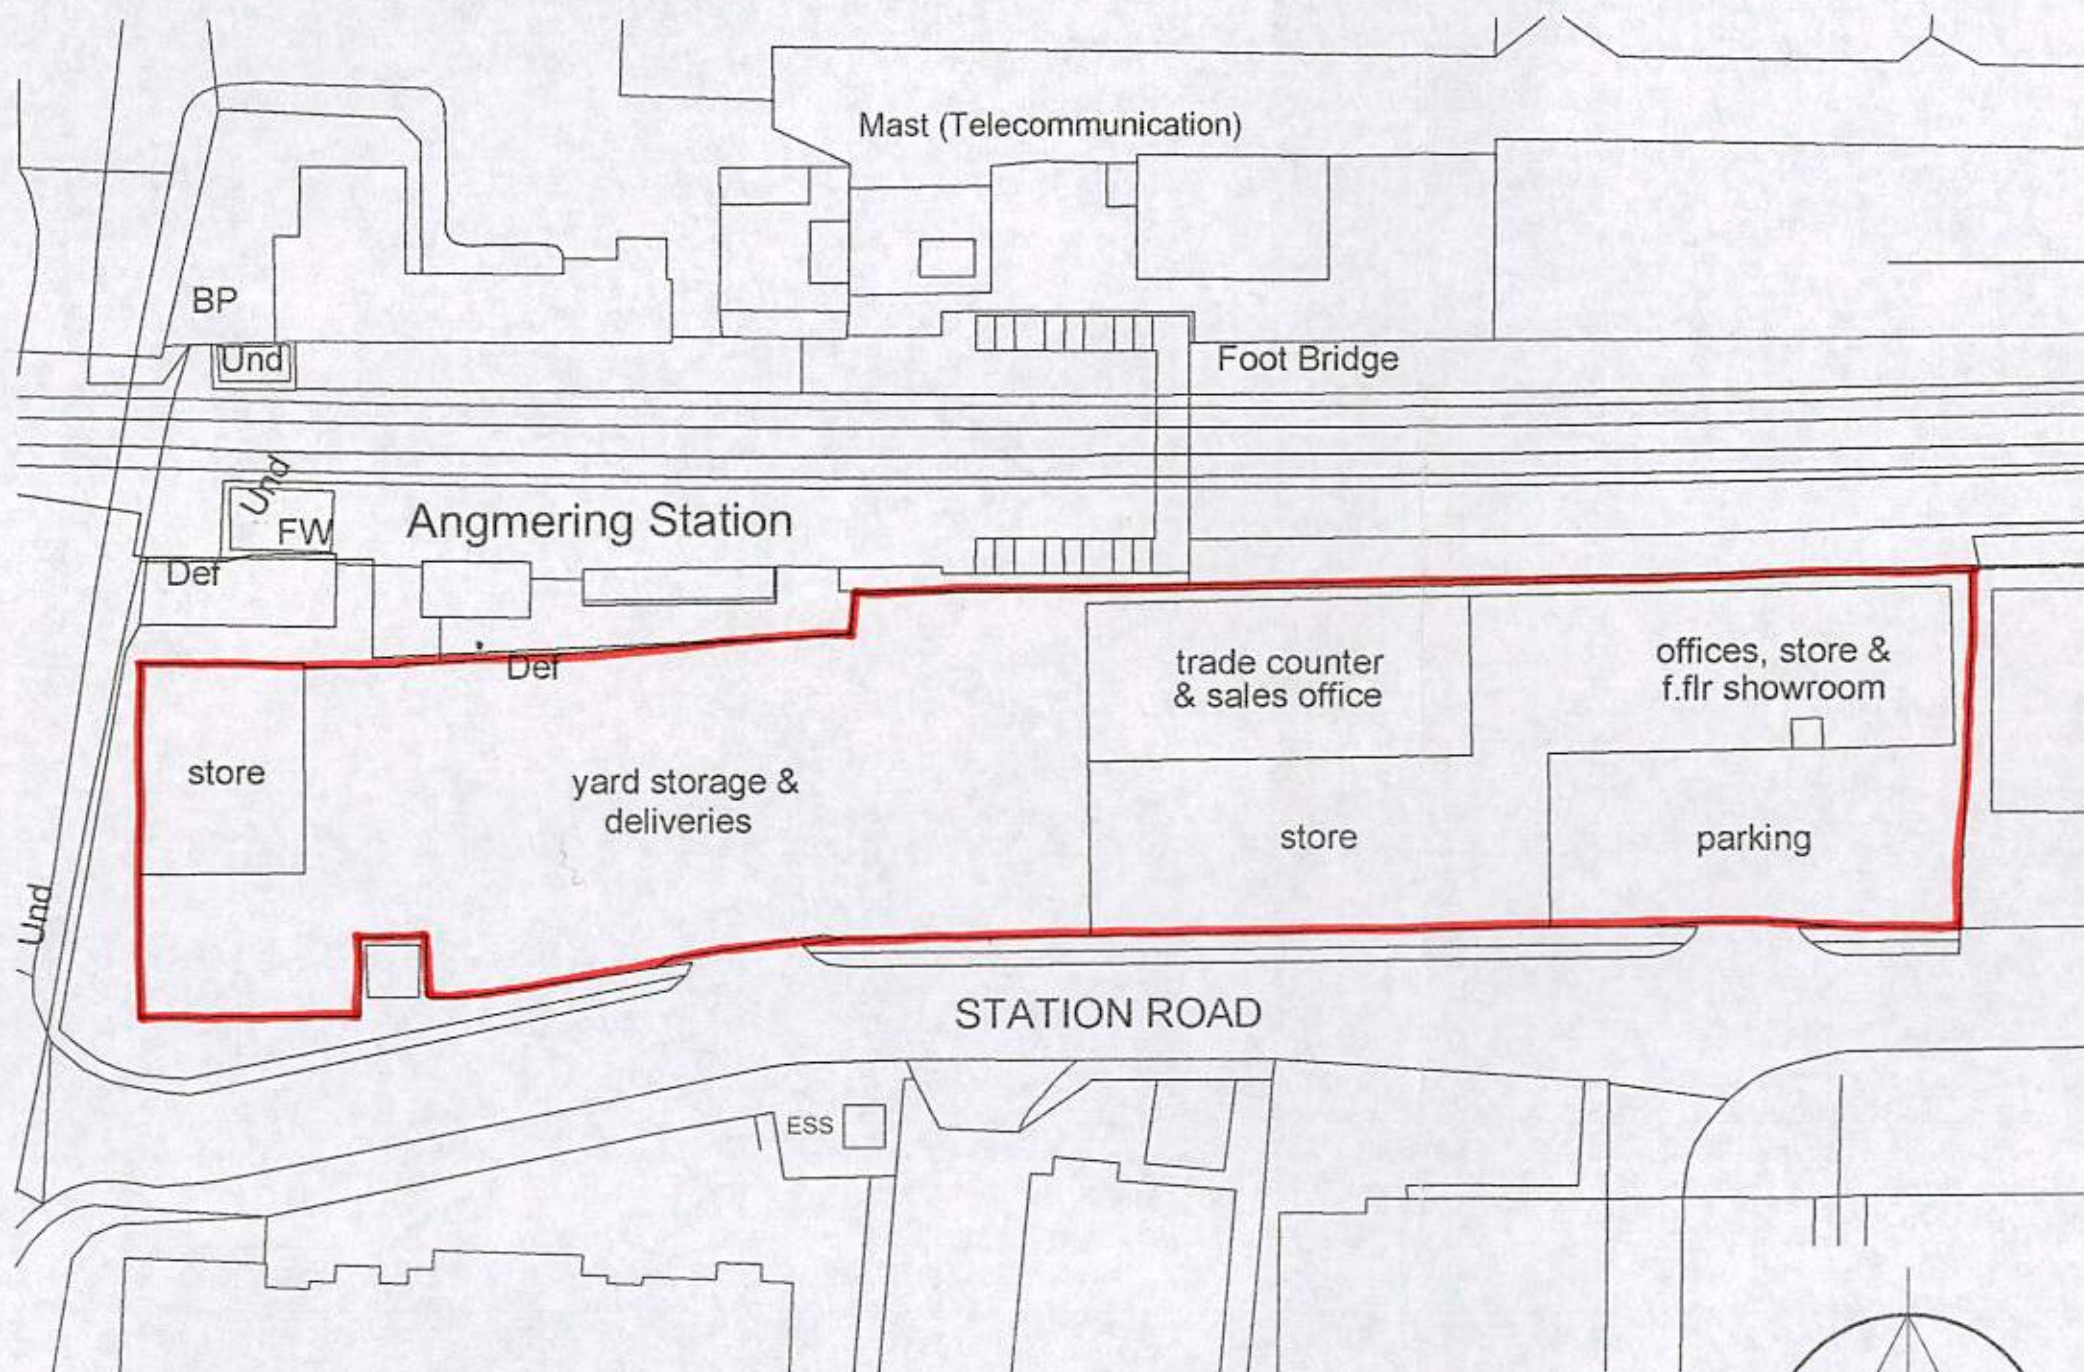

S I T E B L O C K P L A N 1 : 5 0 0

-	-	-
REVISIONS		

PETER SHOESMITH 
ARCHITECTURAL DESIGN & CONSTRUCTION MANAGEMENT SERVICES

THE VALLEY STUDIO 17 GORRINGE VALLEY ROAD
WILLINGDON EASTBOURNE EAST SUSSEX BN20 9SX
TEL 01323 484900 FAX 01323 484905 MOBILE 07814 836545

client
PARKER BUILDING SUPPLIES

project title
**Prop. building supplies merchants
EAST PRESTON DEPOT
STATION ROAD
EAST PRESTON WEST SUSSEX**

drawing title
As Proposed - Block Plan

scale(s)
1:500 at A3 Paper Size

date Mar 2013	drawn by PJS
-------------------------	------------------------

drawing no. 1313/02	rev. -
-------------------------------	------------------