
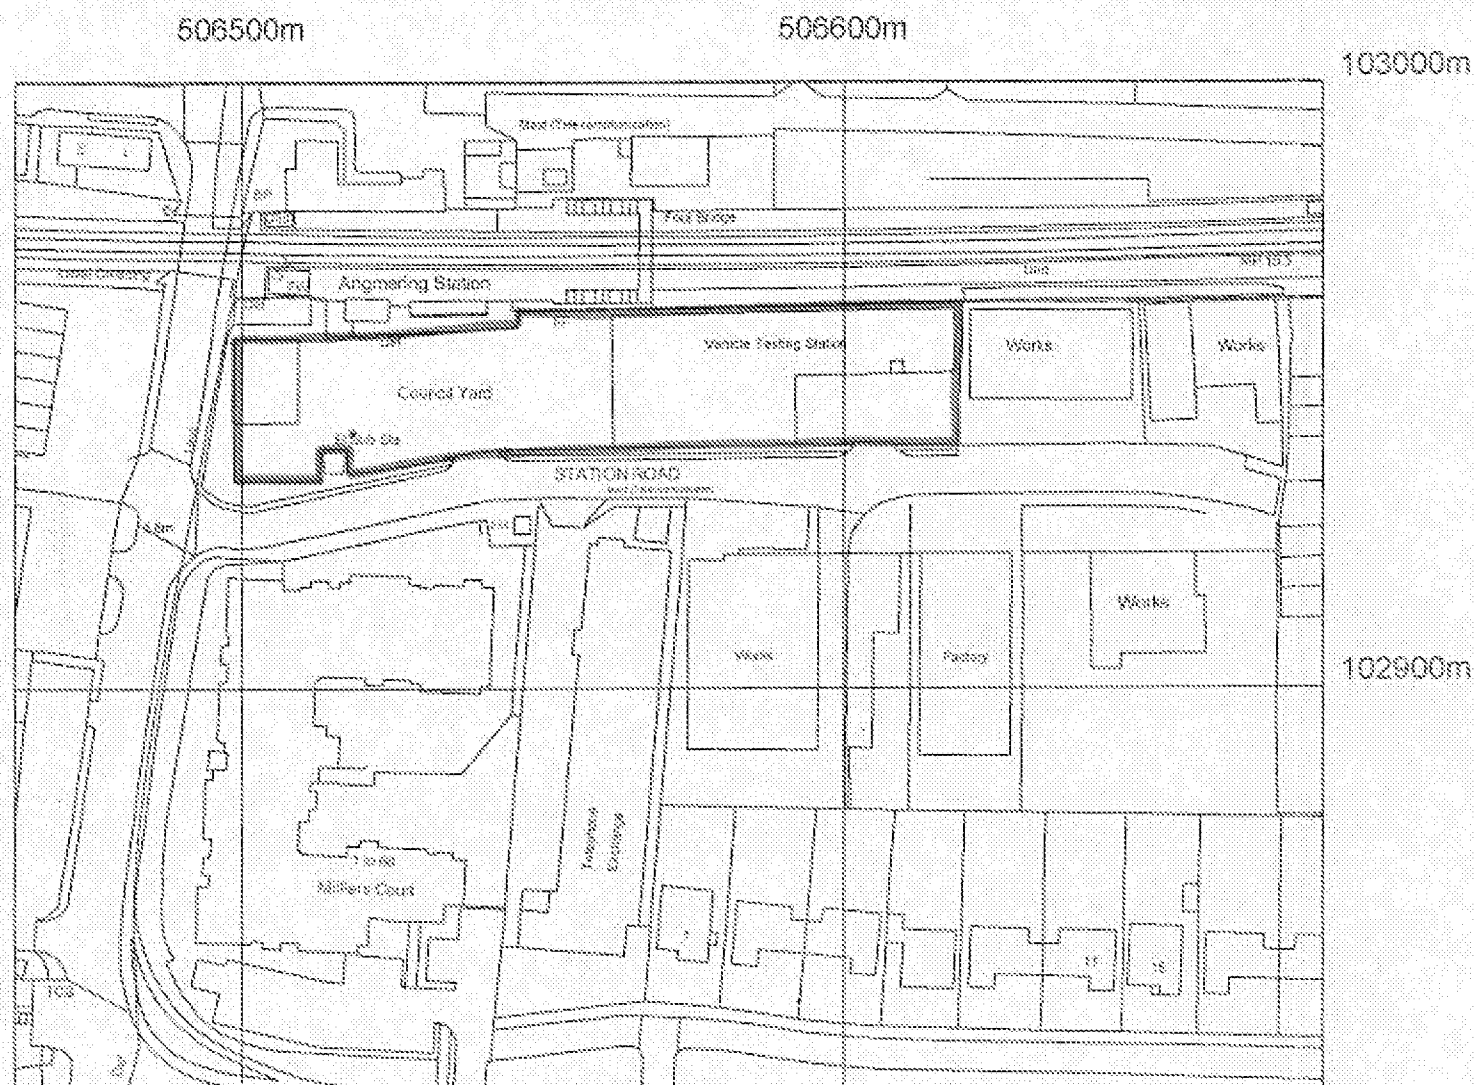


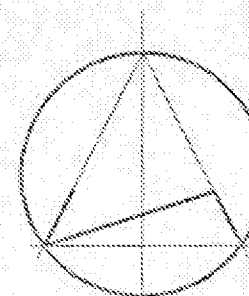

©Crown Copyright. All rights reserved. Licence no. 100019980

S I T E L O C A T I O N P L A N 1 : 1 2 5 0

[illegible]

PETER SHOESMITH 
ARCHITECTURAL DESIGN & CONSTRUCTION MANAGEMENT SERVICES

THE VALLEY STUDIO 17 GORRINGE VALLEY ROAD
WILLINGDON EASTBOURNE EAST SUSSEX BN20 9SX
TEL 01323 484900 FAX 01323 484905 MOBILE 07814 836343

client **PARKER BUILDING SUPPLIES**

project title
Prop. building supplies merchants
EAST PRESTON DEPOT
STATION ROAD
EAST PRESTON WEST SUSSEX

drawing title
Site Location Plan

scale(s)
1:1250 at A3 Paper Size

date	drawn by
Mar 2013	PJS

drawing no. 1313/01

73