


A S E X I S T I N G

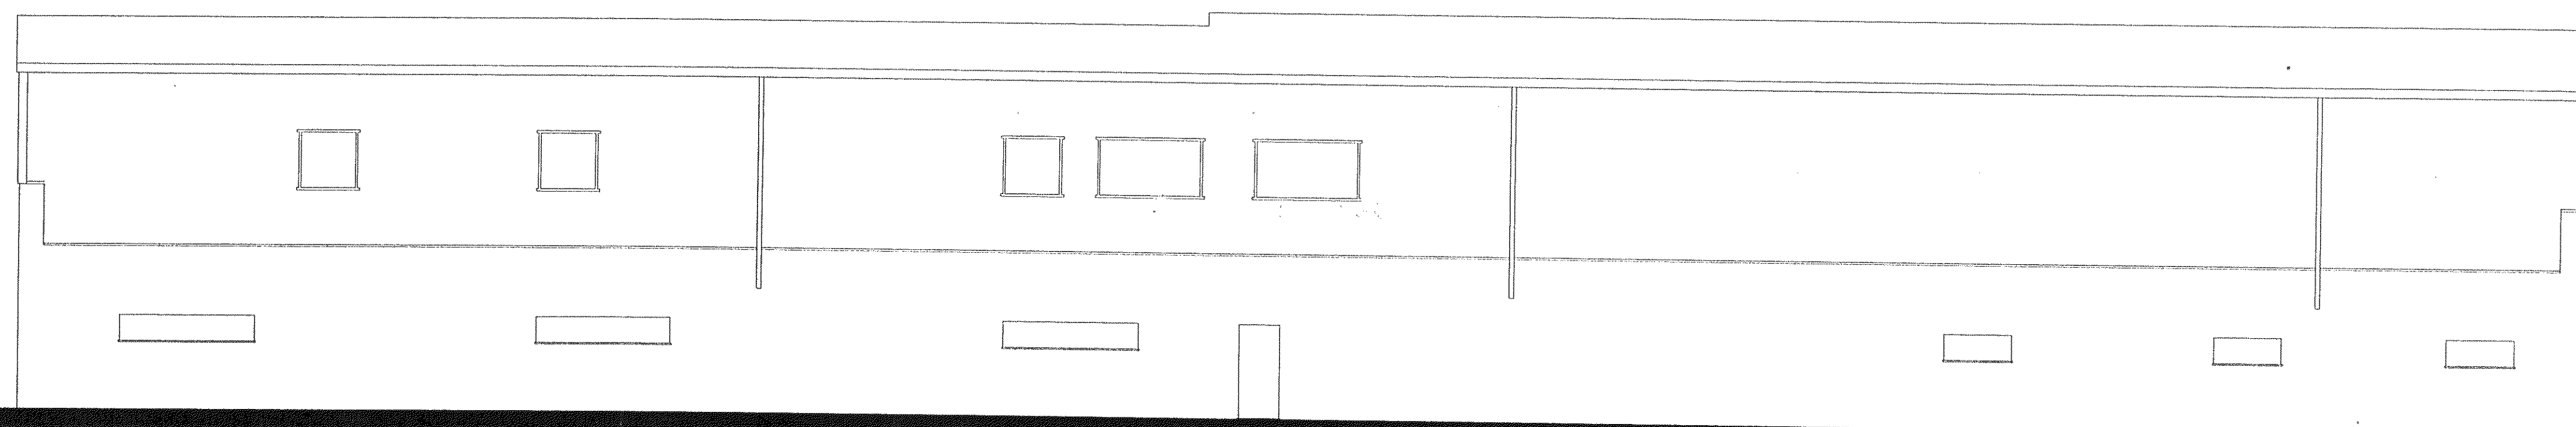

FRONT (N) ELEVATION

[illegible]