



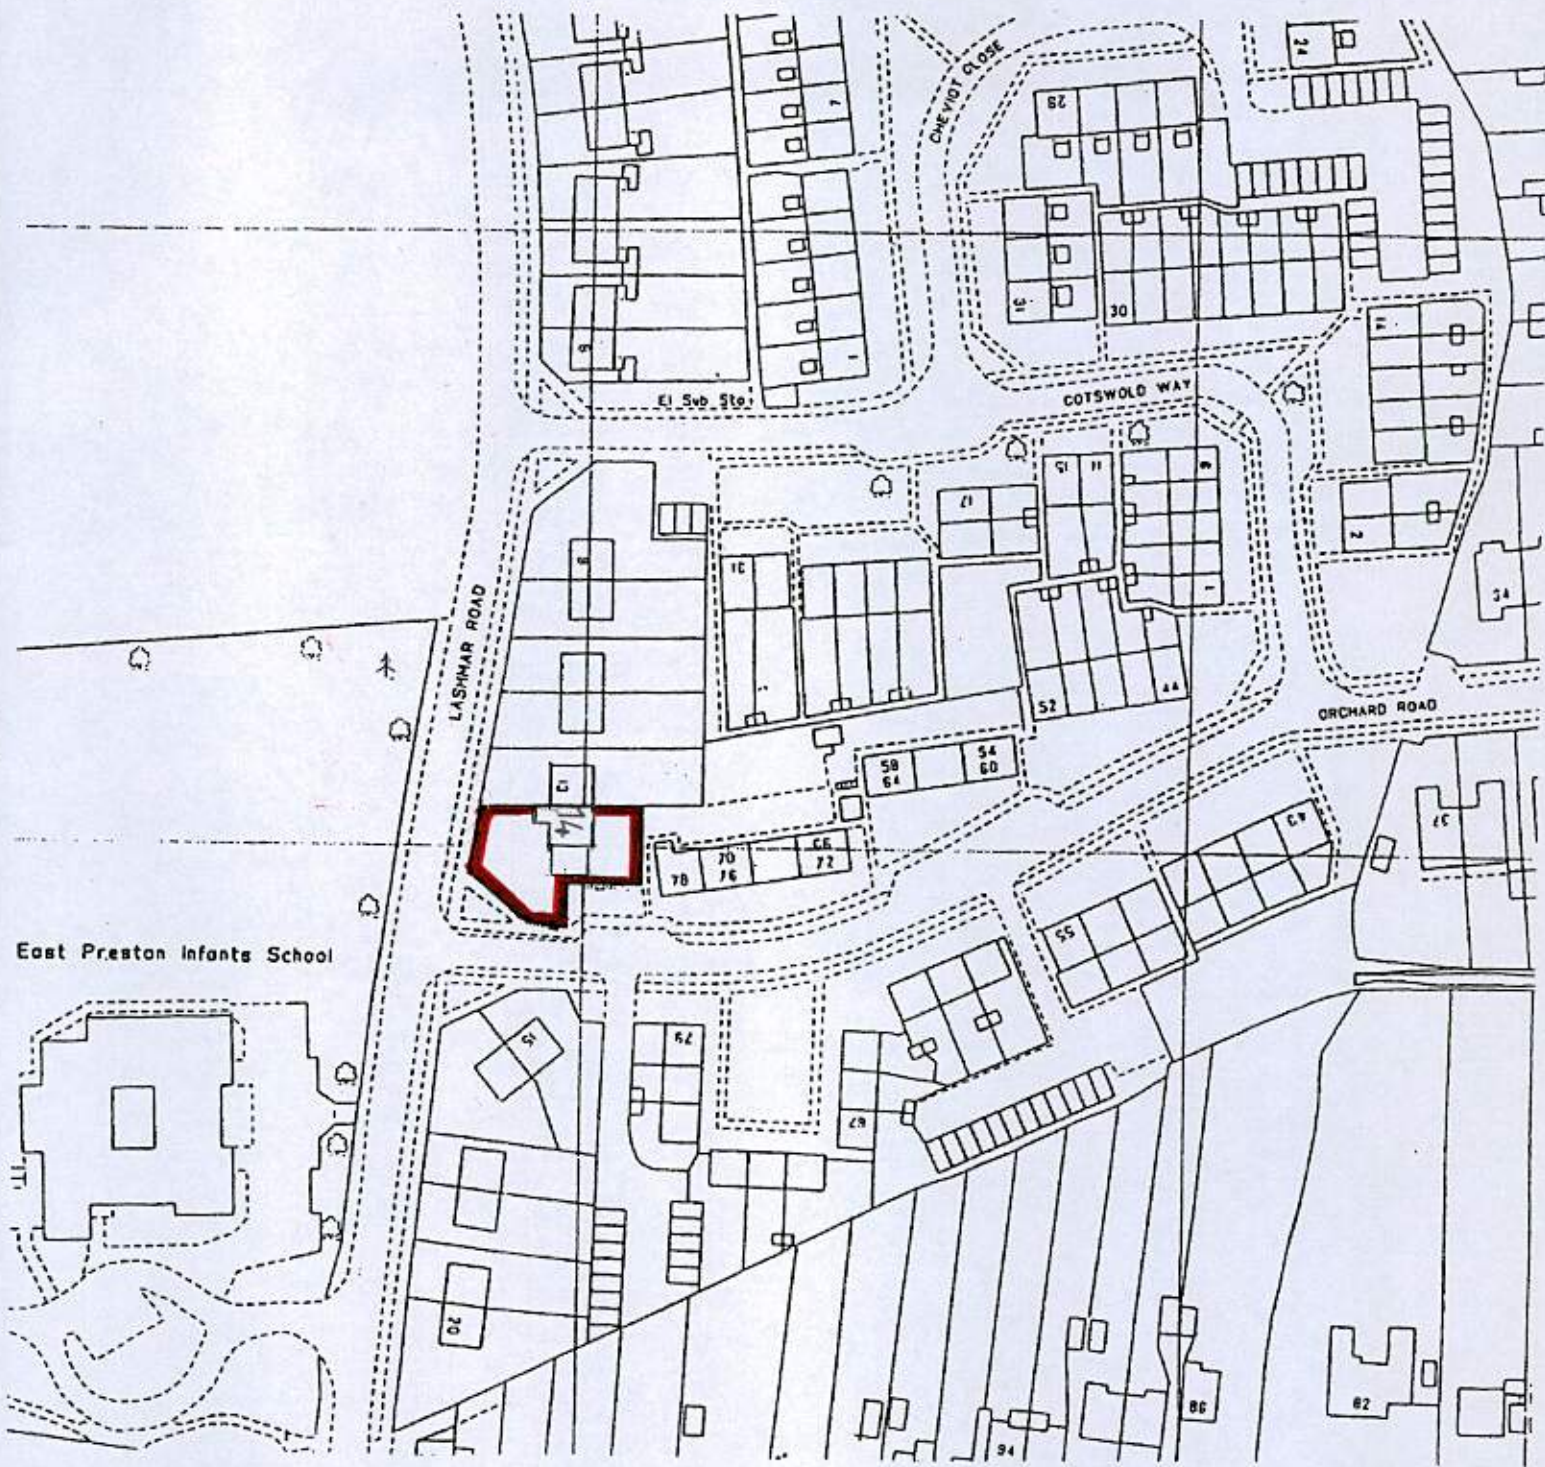

East Preston Infants School

Location Plan

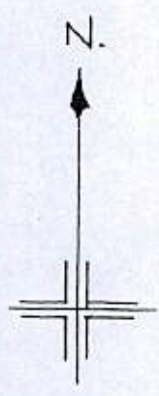

1

Scale 1:1250

Proposed Door & Window Canopy/Porch at 14 Lashmar Road East Preston