
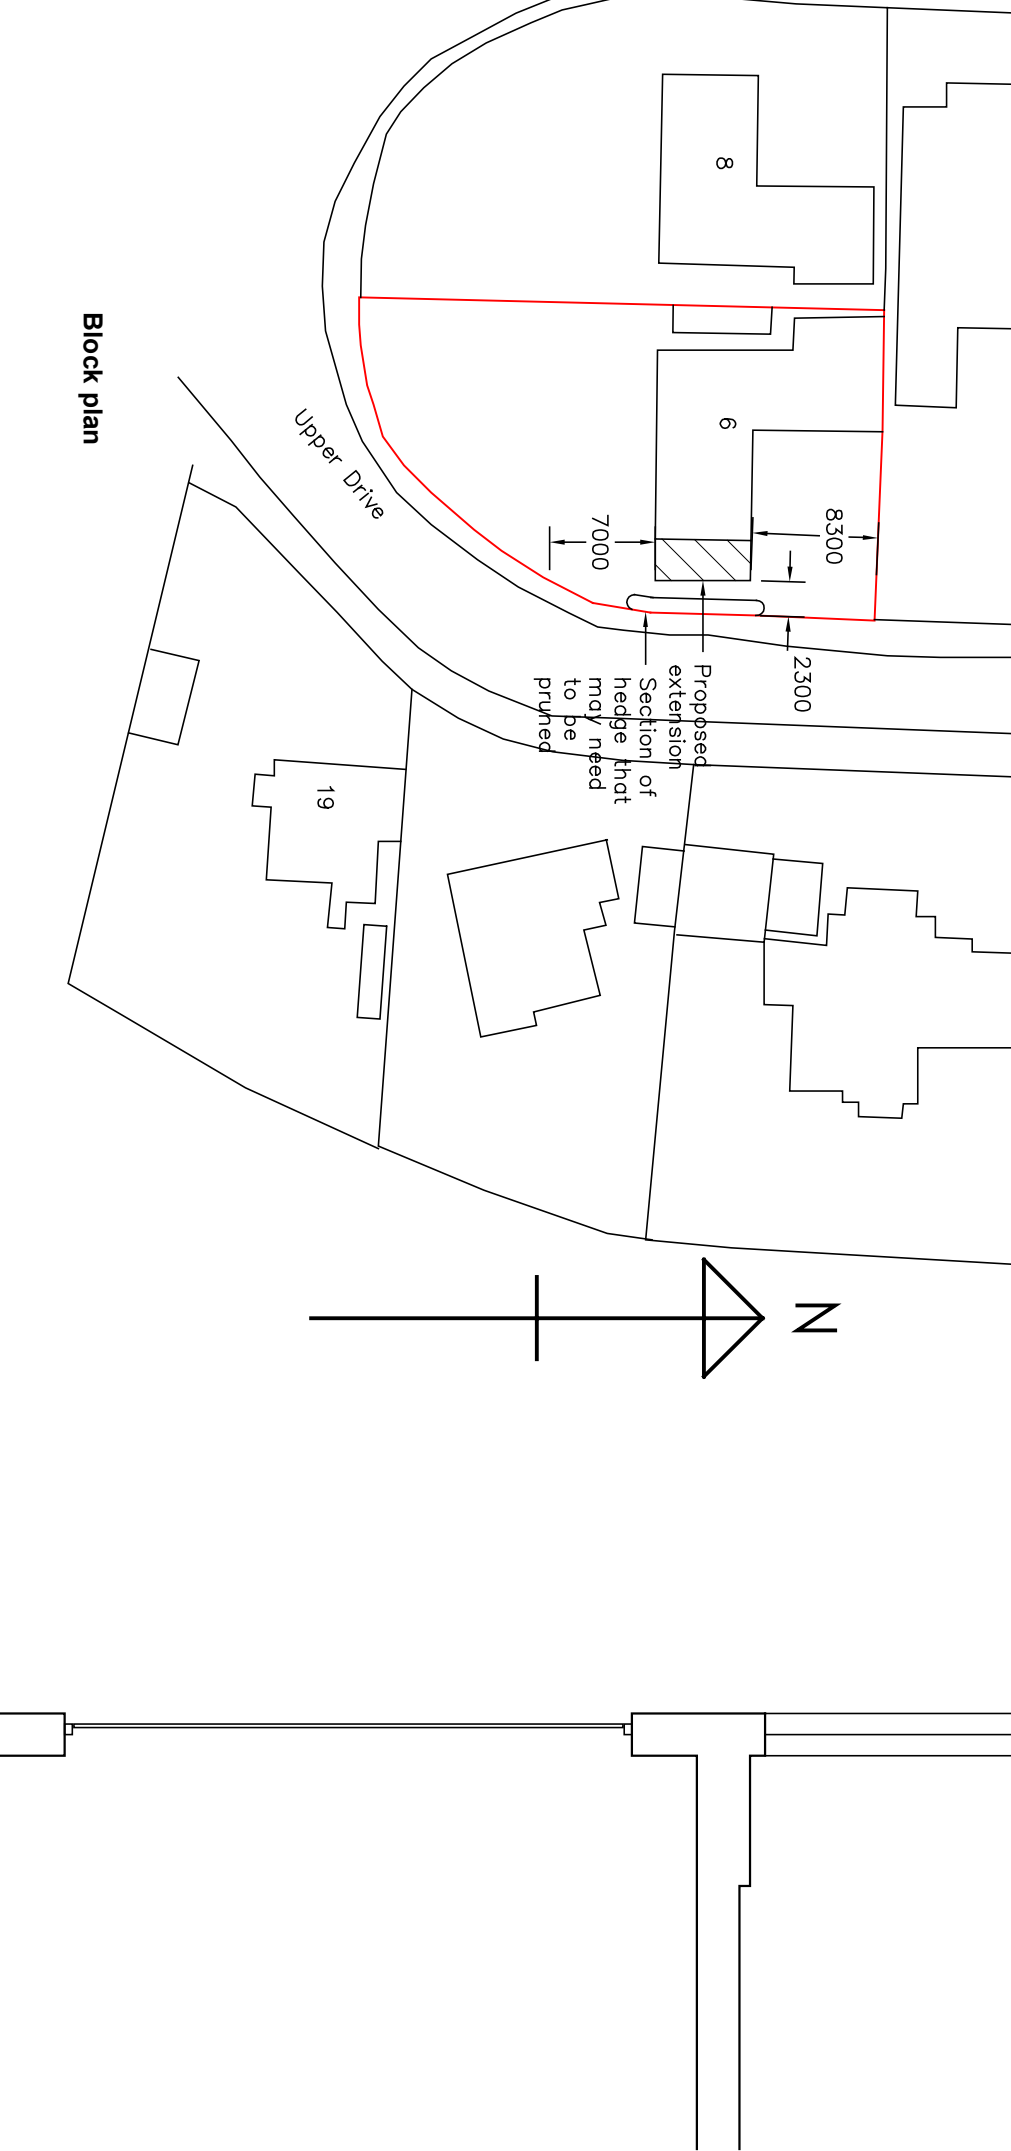
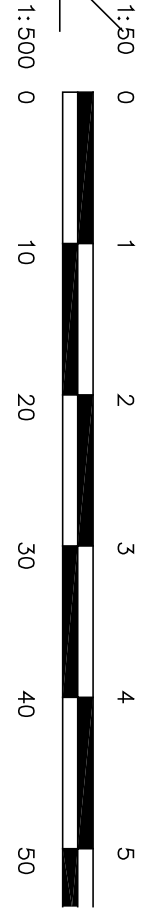
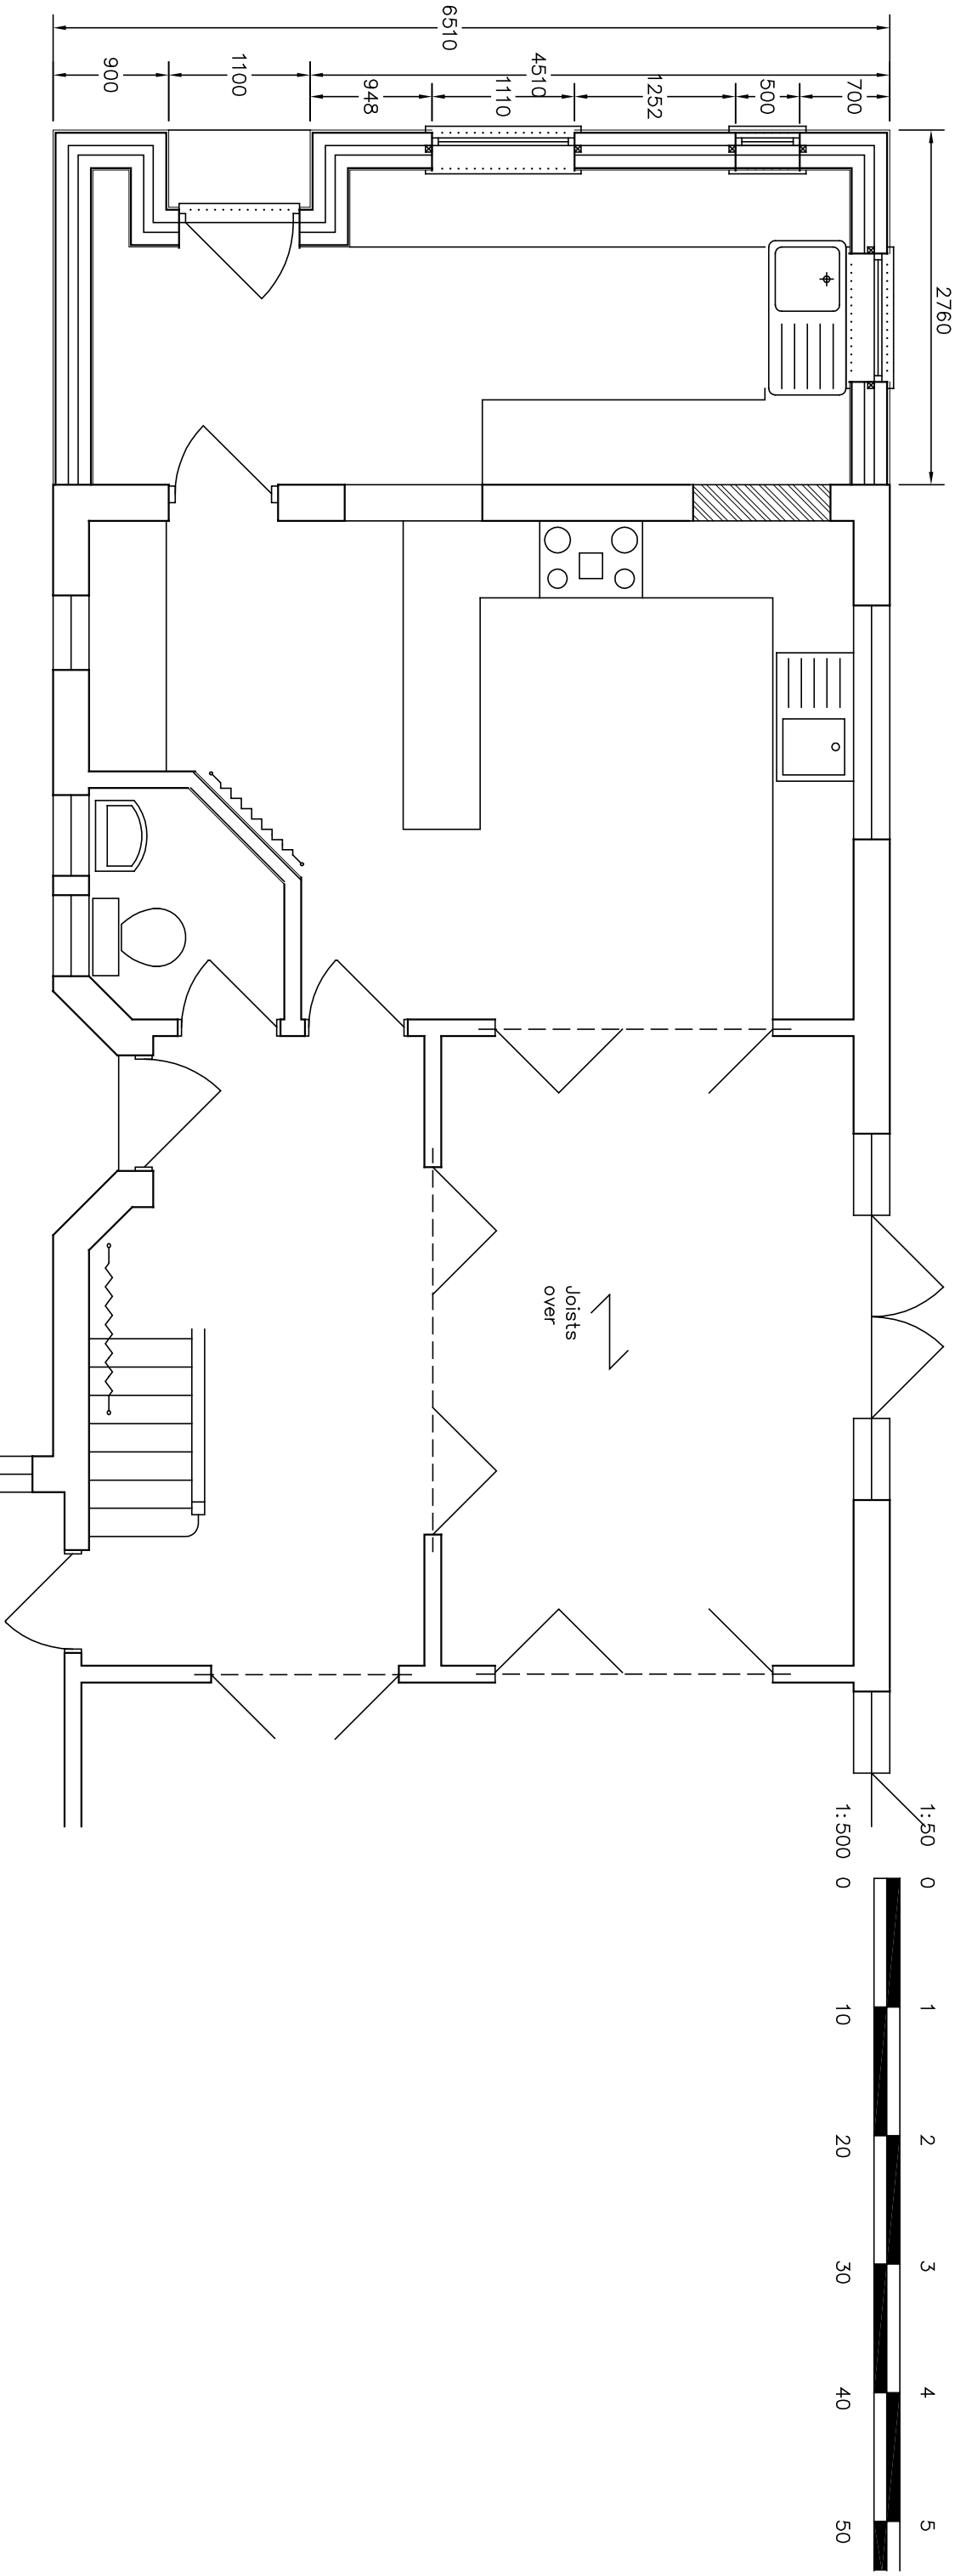


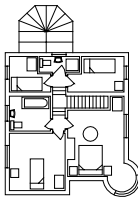

BRYCESON SHAW ASSOCIATES	
Surveyors and Designers	
2 Wellesley Court, Fitzalan Road, Littlehampton, West Sussex BN17 5JW	
Tel. 01903 734381 Mobile: 07889 651301	
E-mail: brycesonshaw@btinternet.com	
	
Project:	
Proposed extension; Fairwinds, 6 Upper Drive, East Preston BN16 1QN	
Drawing:	
Ground floor	
For:	
Mr. & Mrs. D. Murphy	
Drawn:	Date:
PKS	March 2021
Scales:	No:
1:50 1:500	2753/01/03
To scale when printed on A3	