



Side - South

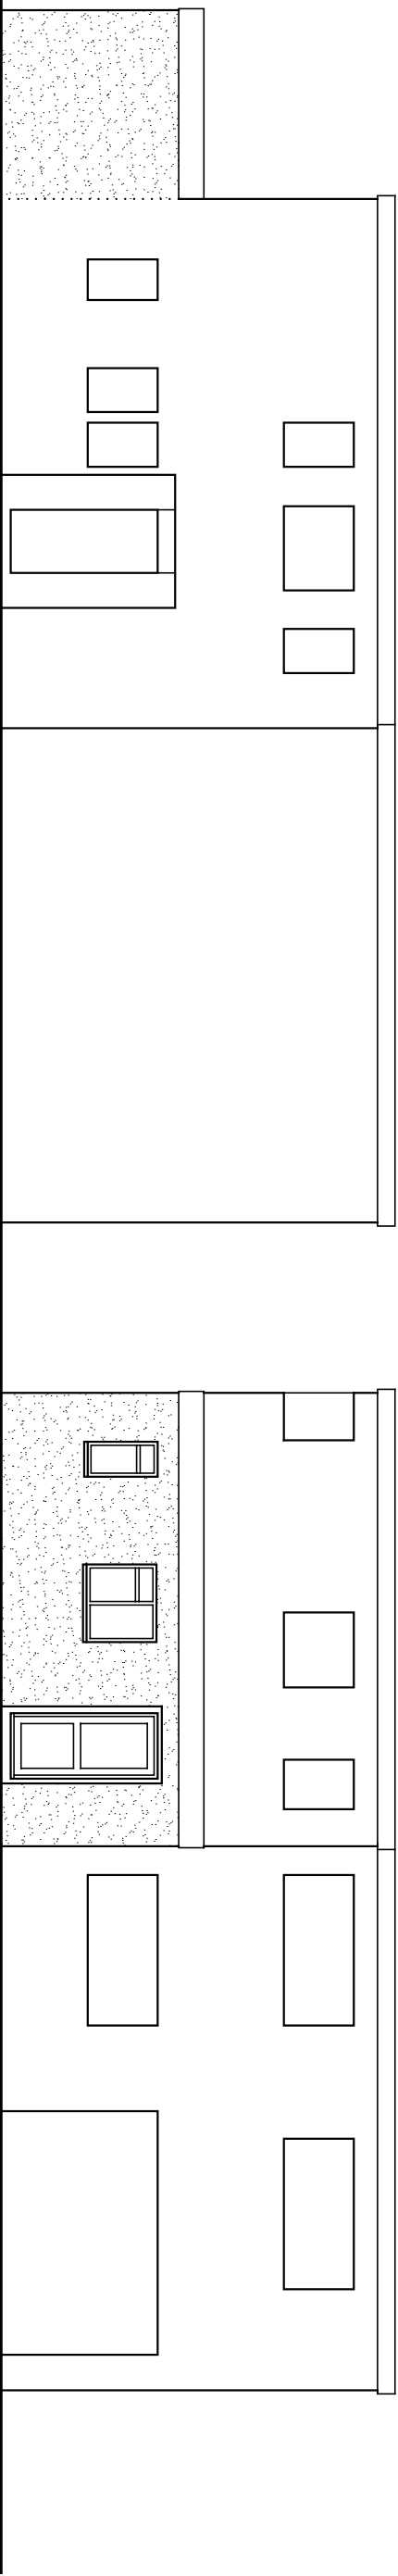

Side - North

Front - East

Proposed finishes:
Roof, flat
Walls, painted render to match existing
Fenestration: white upPVC to match existing style
Fascias, soffits, gutters etc. all to match existing

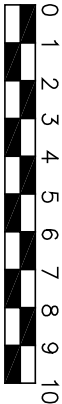

Amendments: –

BRYCESON SHAW ASSOCIATES
Surveyors and Designers
2 Wellesley Court, Fitzalan Road, Littlehampton,
West Sussex BN17 5JW
Tel. 01903 734381 Mobile: 07889 651301
E-mail: brycesonshaw@btinternet.com

Project:
**Proposed extension; Fairwinds, 6 Upper Drive, East
Preston BN16 1QN**

Drawing:
Plans and elevations as proposed

For:
Mr. & Mrs. D. Murphy

Drawn:	PKS	Date:	March 2021
--------	-----	-------	------------

Scales:	No:
1:100 1:200	2753/01/02

To scale when printed on A3

