

 


Side - South

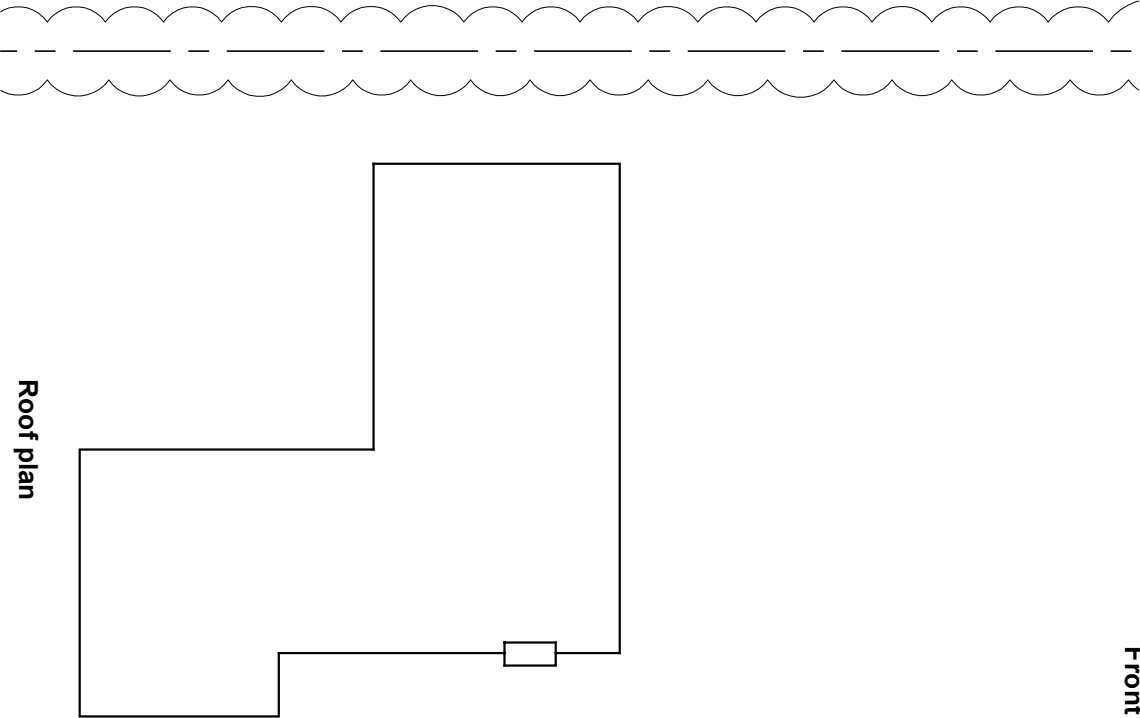


Side - North

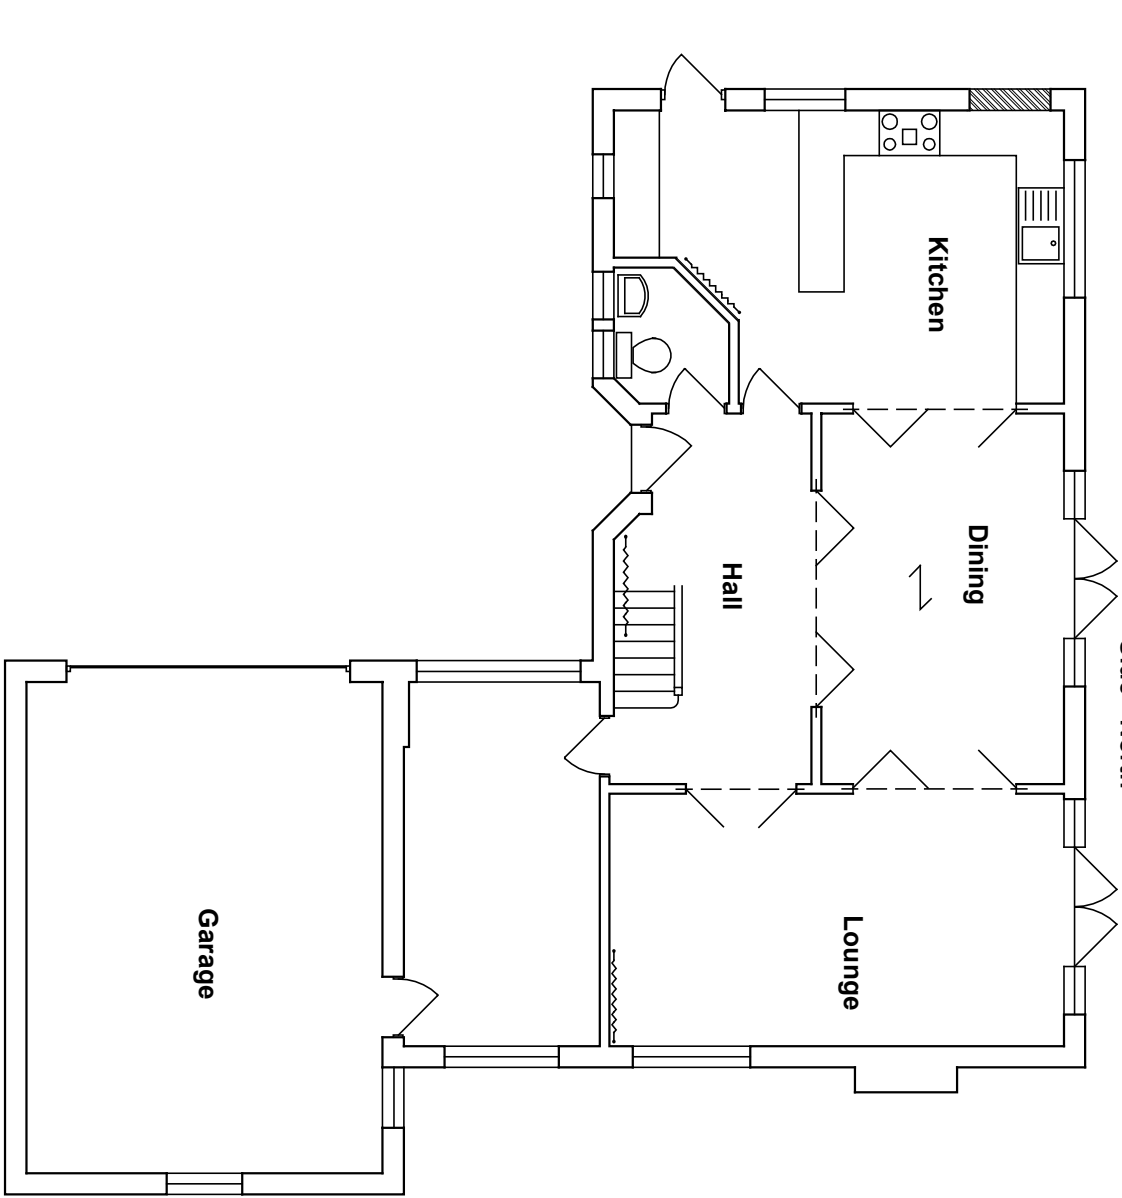


Rear - West

Front - East

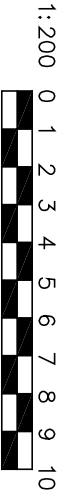

Amendments: –

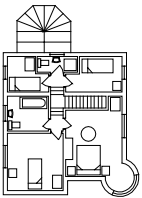BRYCESON SHAW ASSOCIATES	
Surveyors and Designers	
2 Wellesley Court, Fitzalan Road, Littlehampton, West Sussex BN17 5JW	
Tel. 01903 734381 Mobile: 07889 651301	
E-mail: brycesonshaw@btinternet.com	
	
Project:	
Proposed extension; Fairwinds, 6 Upper Drive, East Preston BN16 1QN	
Drawing:	
Plans and elevations as existing	
For:	
Mr. & Mrs. D. Murphy	
Drawn:	Date:
PKS	March 2021
Scales:	No:
1:100 1:200	2753/01/01
To scale when printed on A3	