


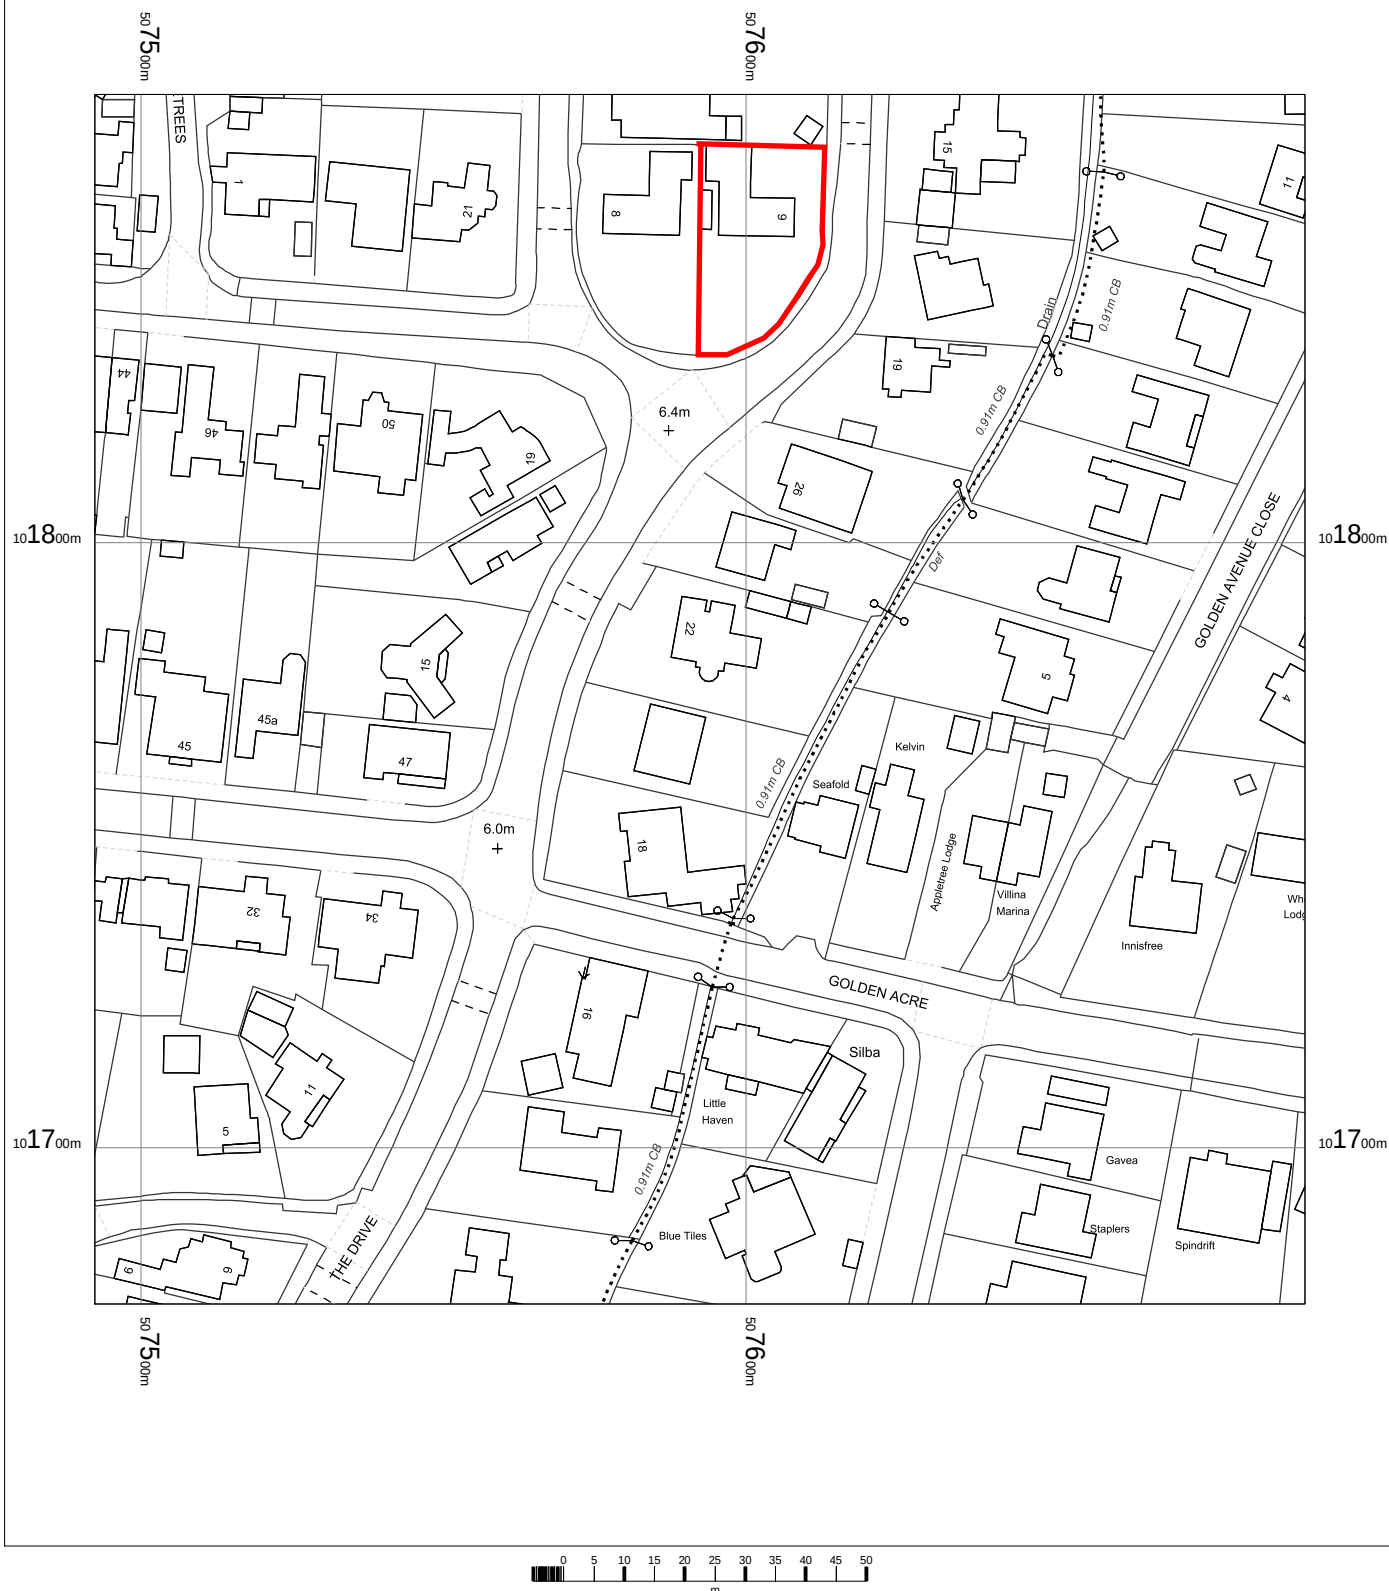


Fairwinds 6 Upper Drive,
East Preston BN16 1QN
Ref.: 2753

OS MasterMap 1250/2500/10000 scale
Tuesday, November 26, 2019, ID: CM-00843810
www.centremapslive.co.uk

1:1250 scale print at A4, Centre: 507592 E, 101774 N

©Crown Copyright Ordnance Survey. Licence no. 100019980

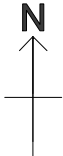

Surveyors and Designers

Building design
Planning
Surveys
Glazed structures



Bryceson Shaw Associates

Tel/Fax 01903 734381
E-mail brycesonshaw@btinternet.com