




Front Boundary Wall Elevation (North) 1:100



Typical example of original boundary walls in area

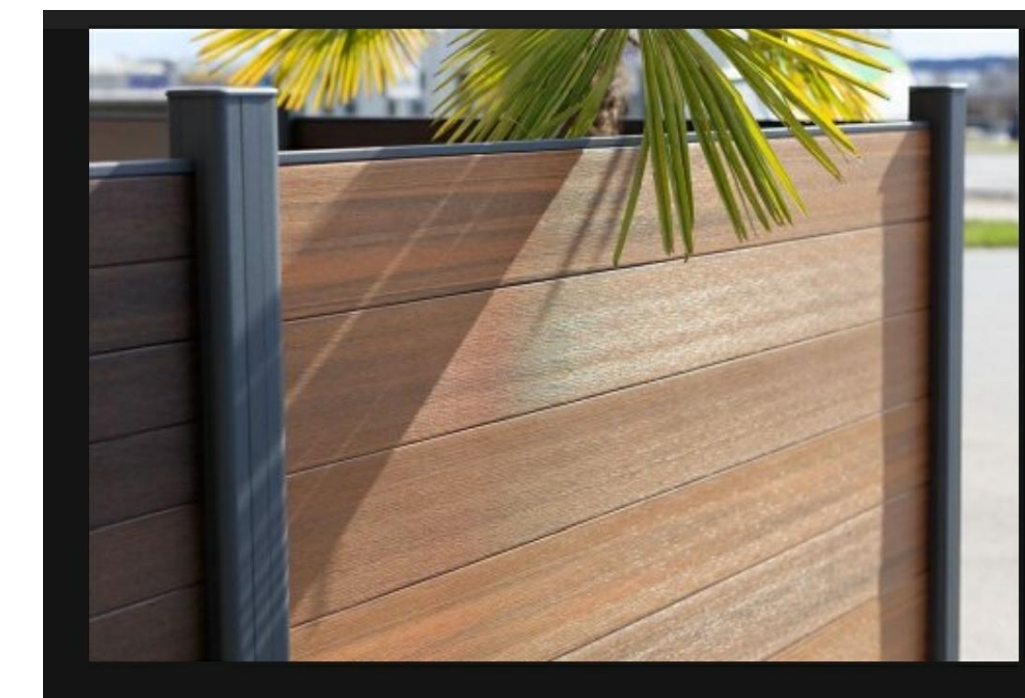

Typical example of composite fencing



Landscaping Plan
1:100



Notes:

True scope of work to be determined at Tender stage.

Revisions:

This drawing is the property of Fuller Associates and is not to be copied, reproduced, retained or disclosed to any unauthorised person either wholly or in part without prior consent. Do not scale from this drawing except for Planning purposes. Use all figured dimensions only. All figured dimensions to be checked on site prior to construction. All discrepancies, errors and omissions to be reported to Fuller Associates prior to construction. Layout and dimensions existing building to be checked on site.

Chartered Surveyors • Architectural Design

FULLER
ASSOCIATES

10-11 The Parade, Willowhayne Crescent,
East Preston, West Sussex BN16 1NS

tel: 01903 774754

email: architectural@fuller-associates.co.uk
www.fuller-associates.co.uk

Job Title

High Tide House, 46 Manor Road, East Preston

Client
Mr M Pollock & Mrs S Harrington-Pollock

Drawing Name

Landscaping Plan -
Proposed

Drawing Status Planning

Drawn by	ALP	Date	Mar 21
Checked by	DF	Date	Mar 21

Drawing Scale 1:100 at A1

Drawing No	Status	Revision
203153/ 08		