


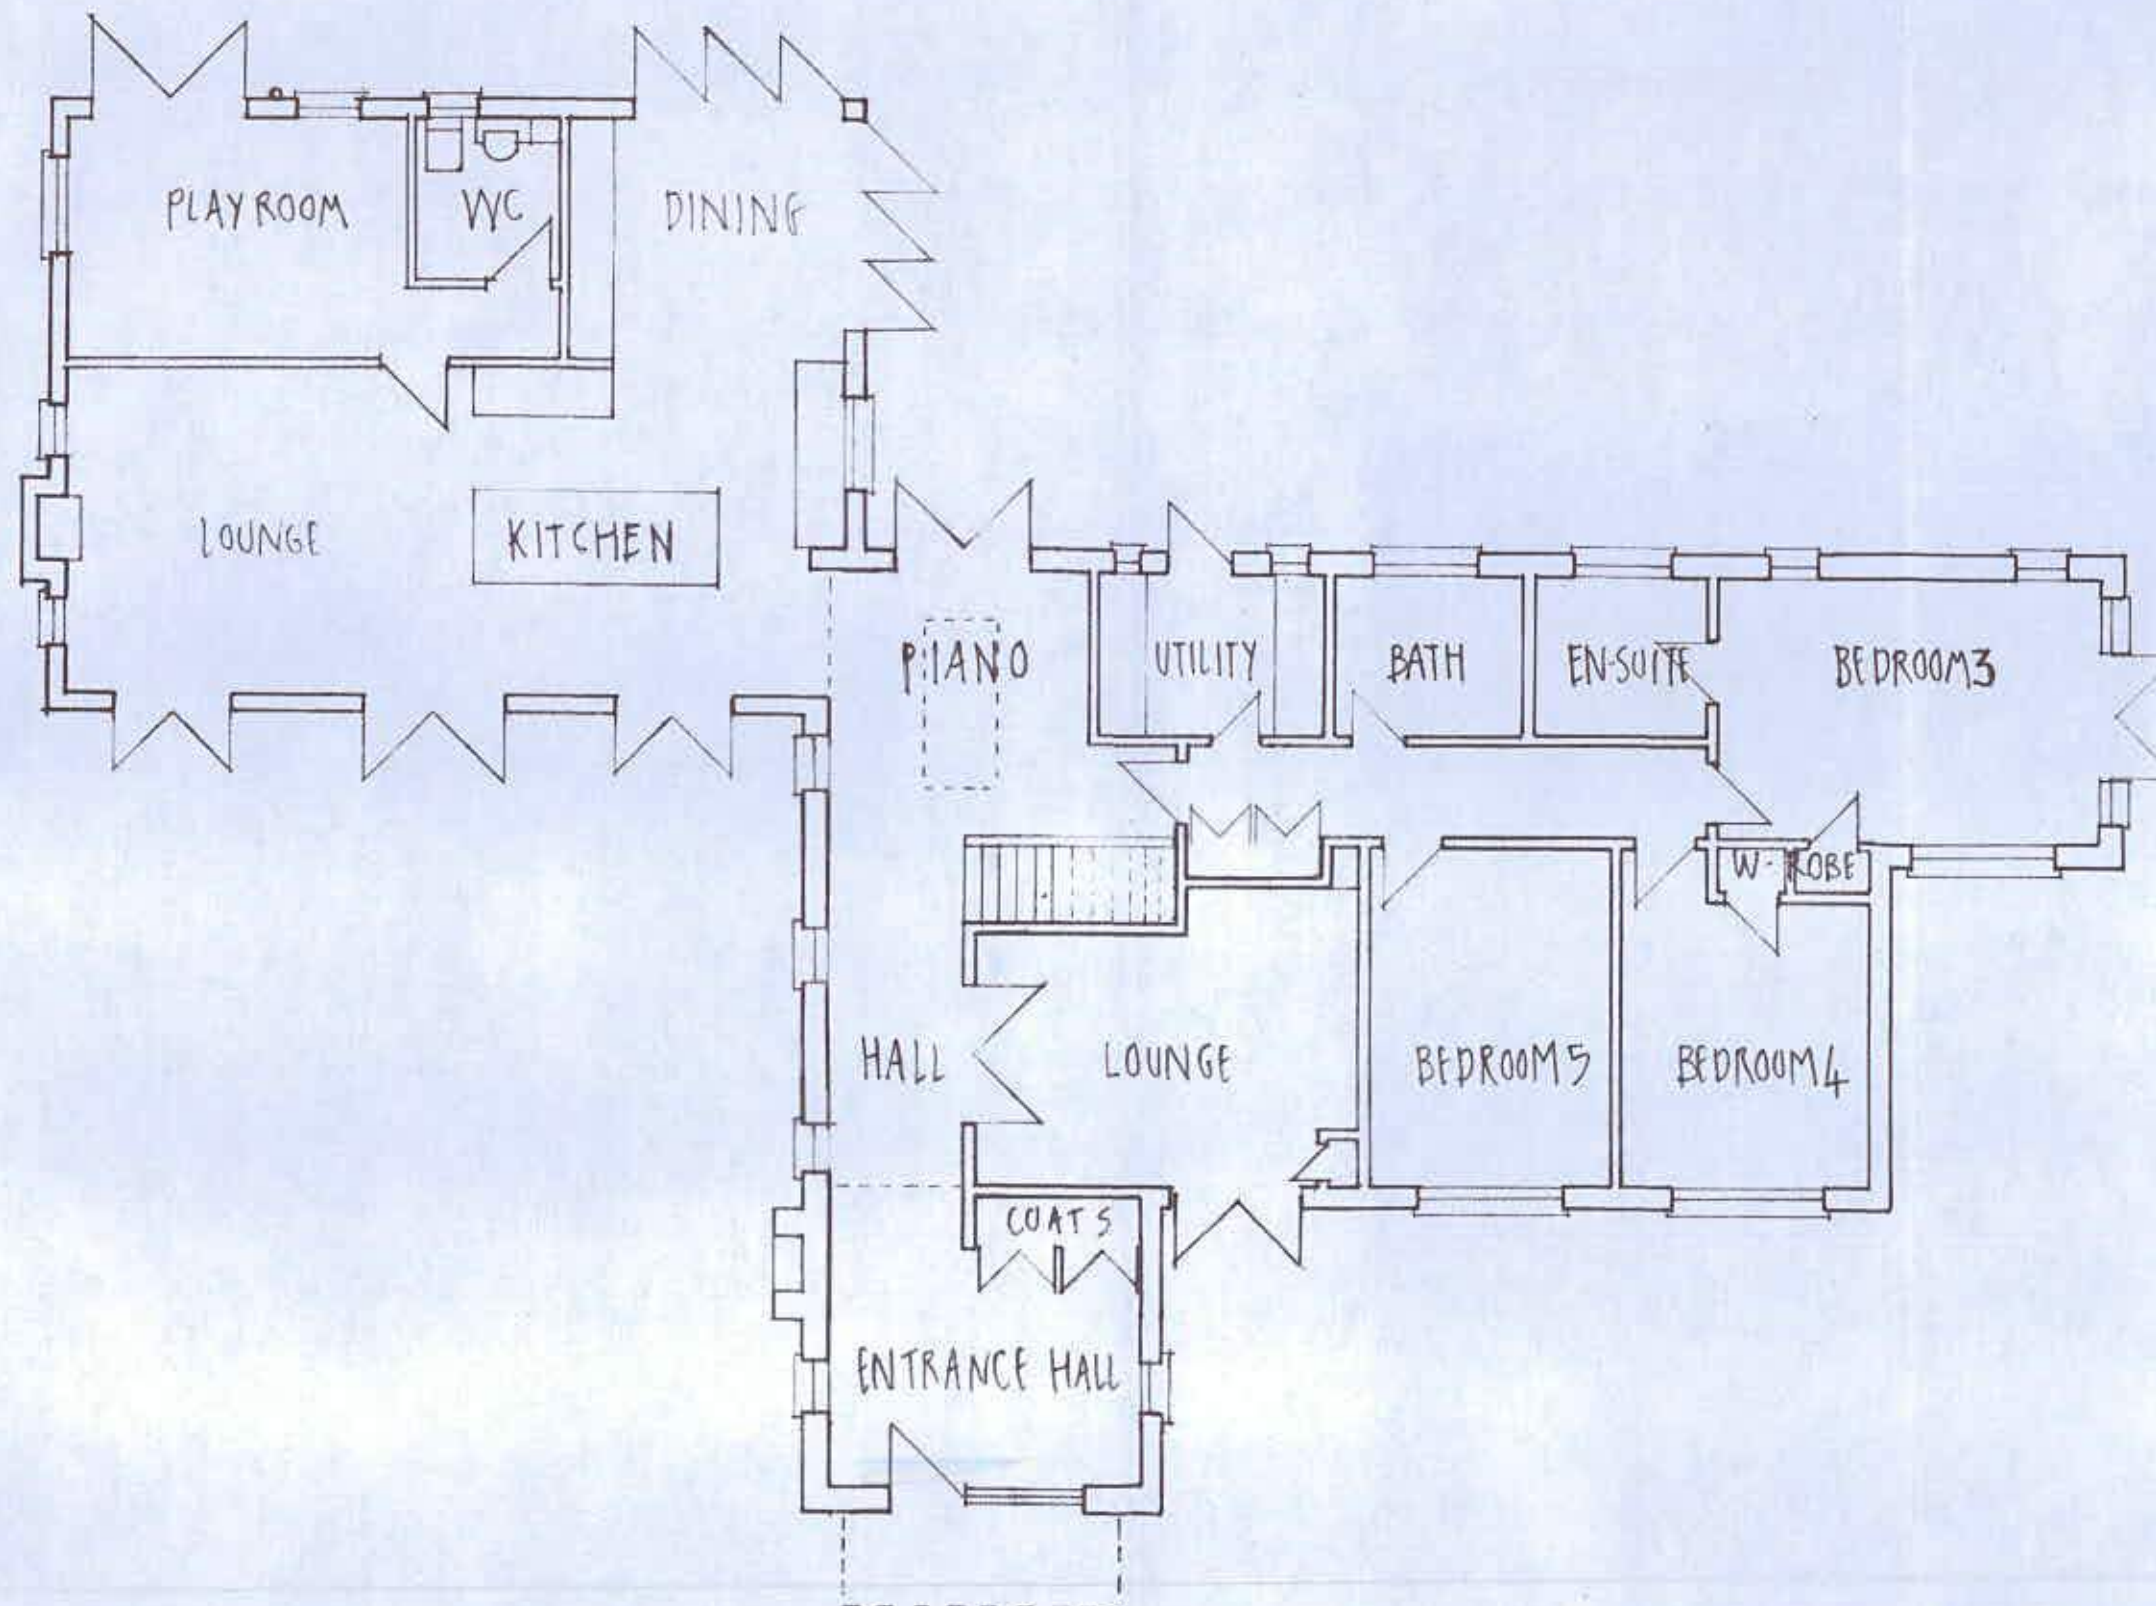

REV B: 22.03.19: Adjustments to window/door in main hall, canopy added
 REV A: 18.03.19: Annex plan added and adjustments to staircase and windows

9 Myrtle Grove, East Preston, BN16 2SW
 Loft conversion and alterations

Julie Shannon Design Ltd

Drawing: 211B – Proposed Ground Floor

Scale: 1:100

Drawn By: JS

Date: March 2019