


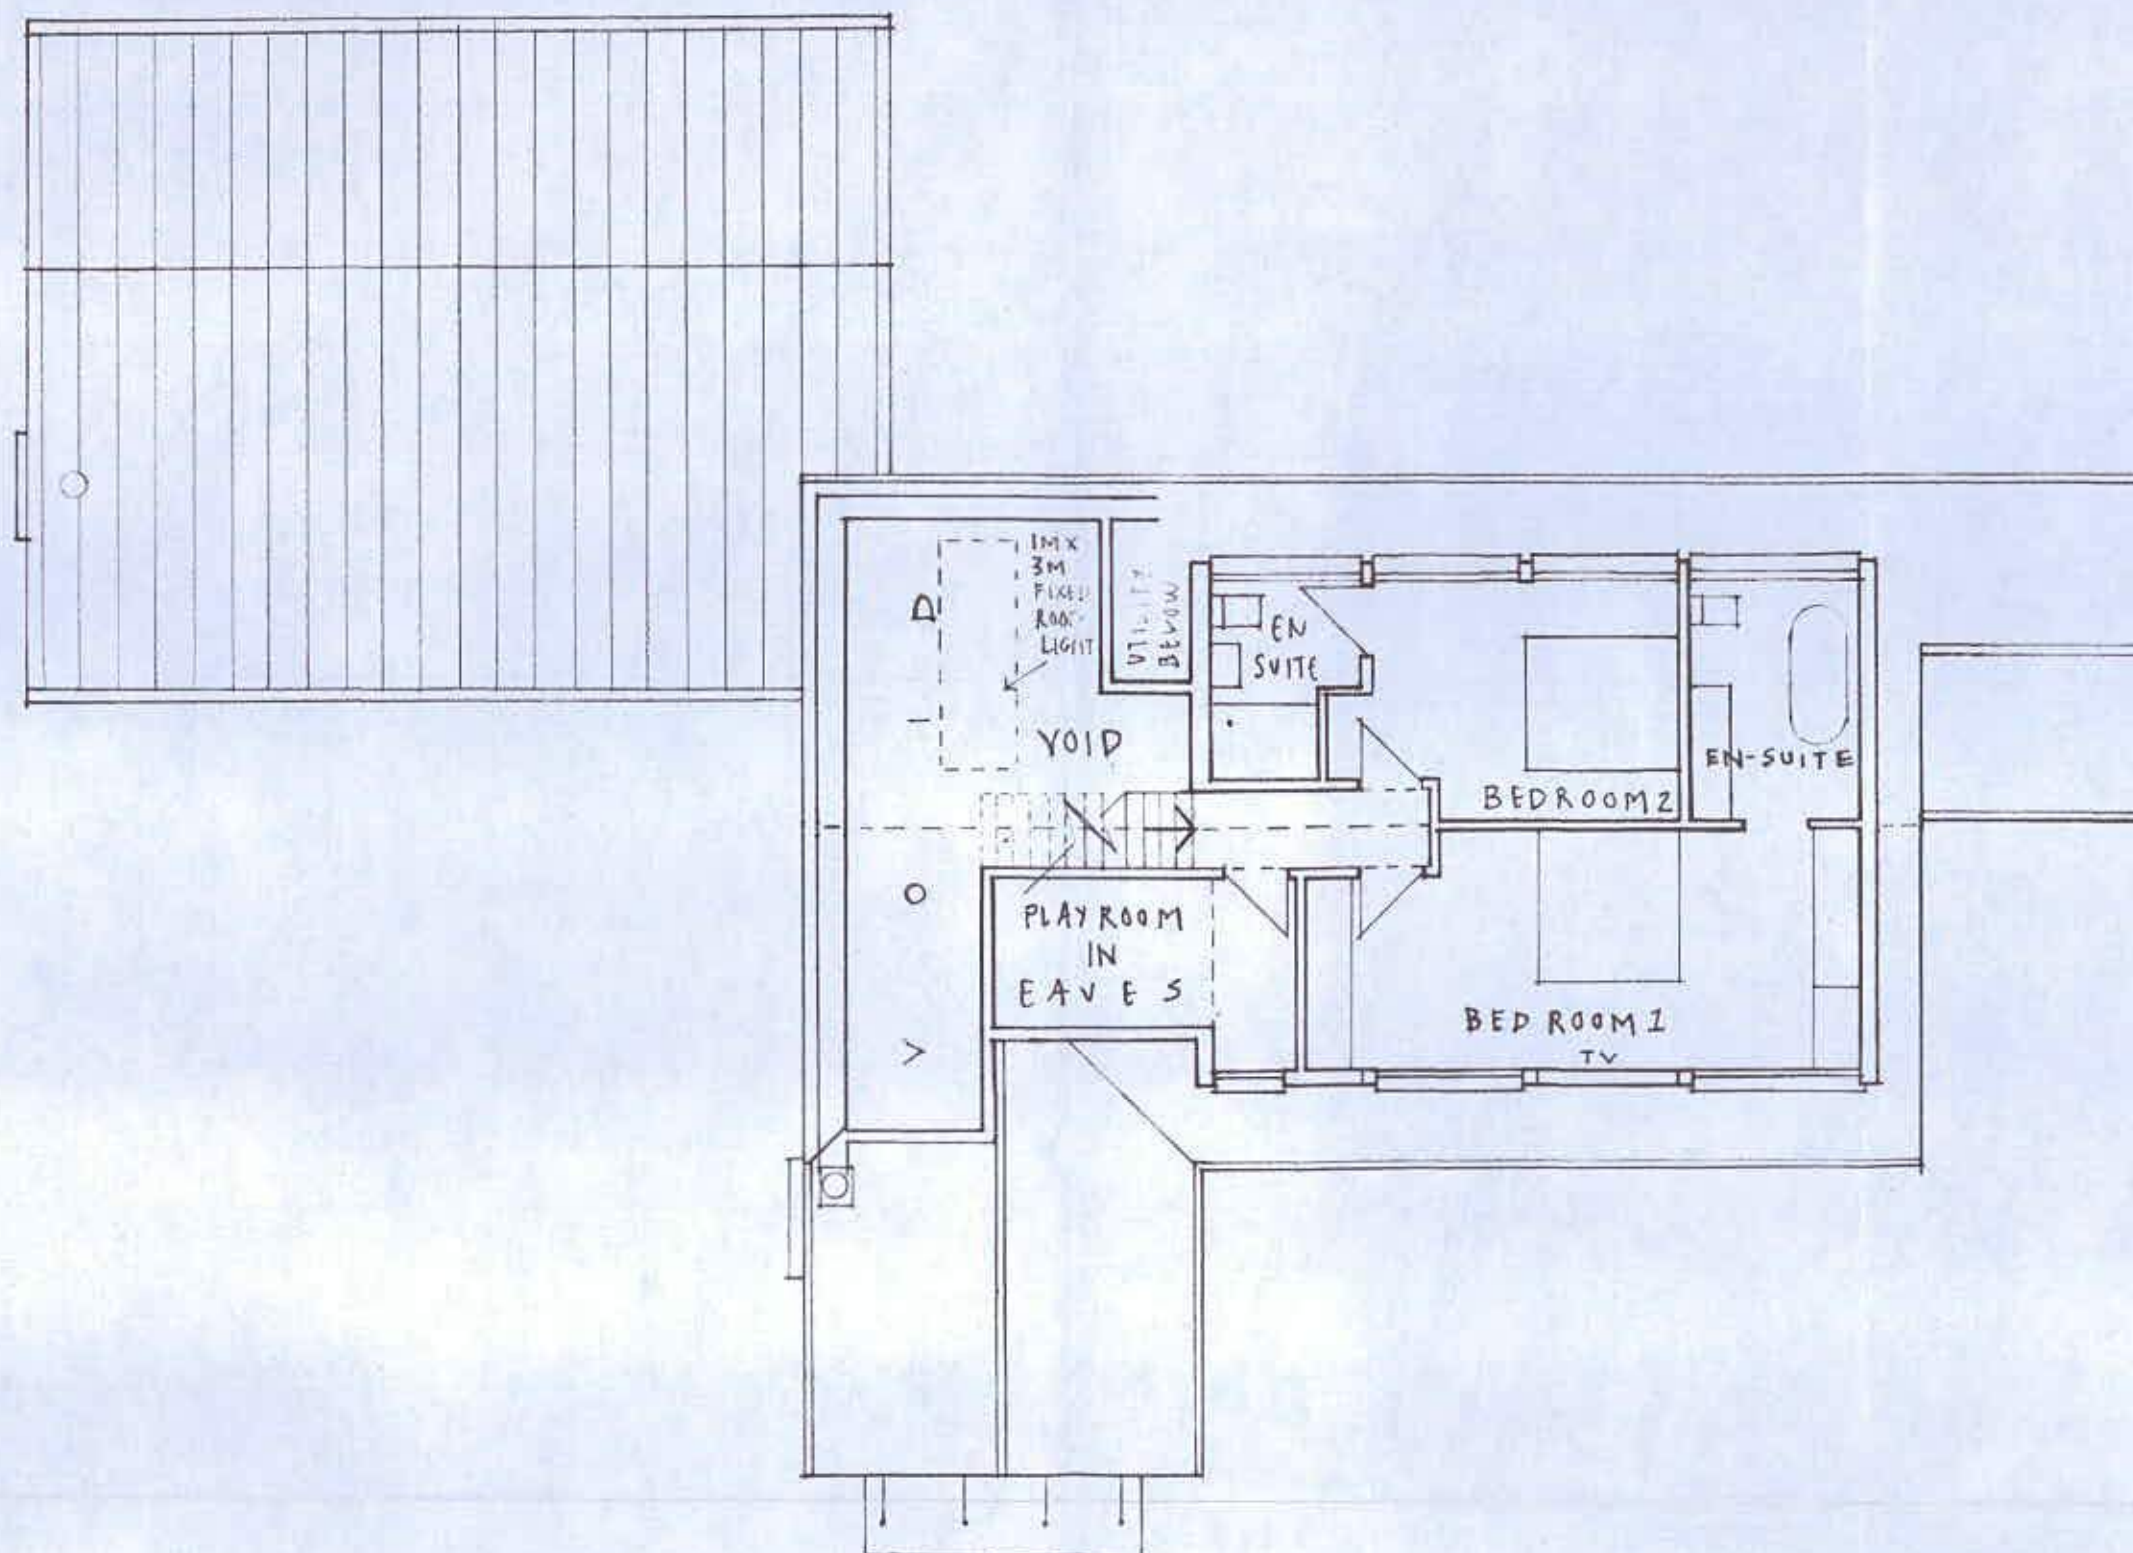

REV B: 25.03.19: Ground floor bedroom roof change from pitched to gable
 REV A: 21.03.19: Annex roof added and adjustments to front windows

9 Myrtle Grove, East Preston, BN16 2SW
 Loft conversion and alterations

Drawing: 212B – Proposed Loft Conversion

Scale: 1:100

Drawn By: JS

Date: March 2019

Julie Shannon Design Ltd