


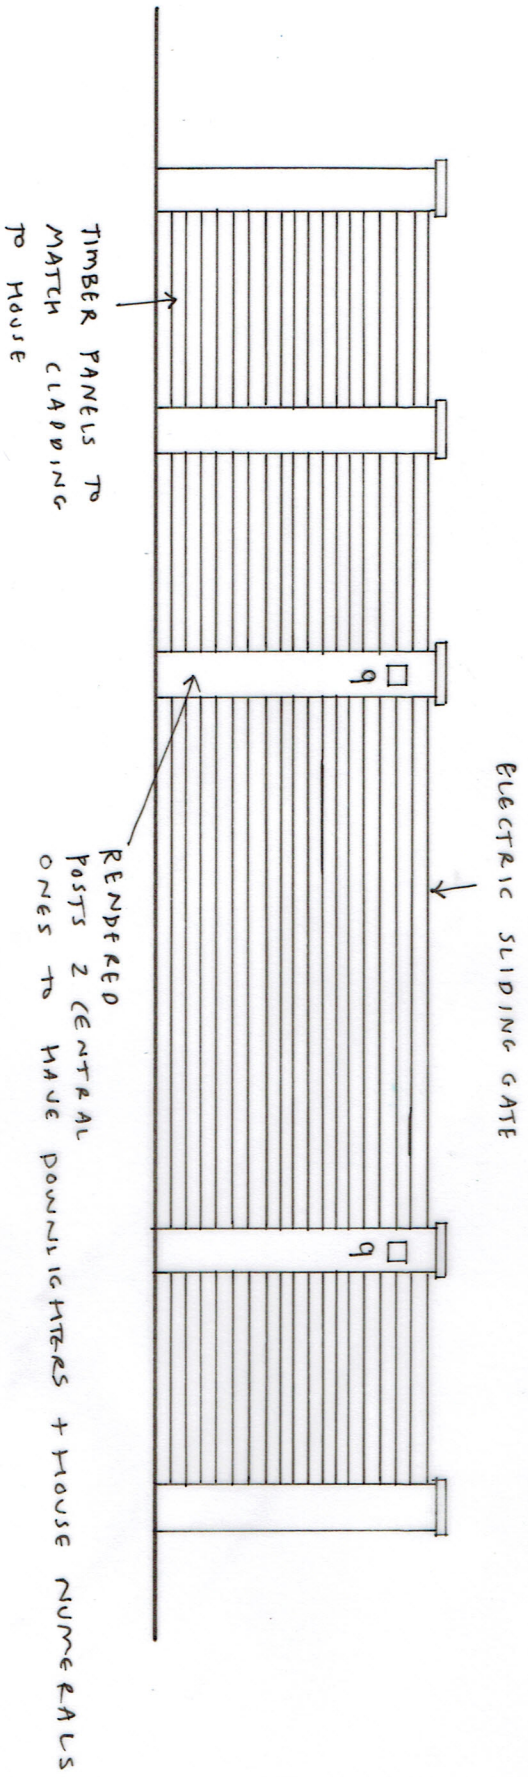

9 Myrtle Grove, East Preston, BN16 2SW
Loft conversion and alterations

Julie Shannon Design Ltd

Drawing: 320 – Proposed front gate and fencing

Scale: 1:50

Drawn By: JS

Date: March 2019