


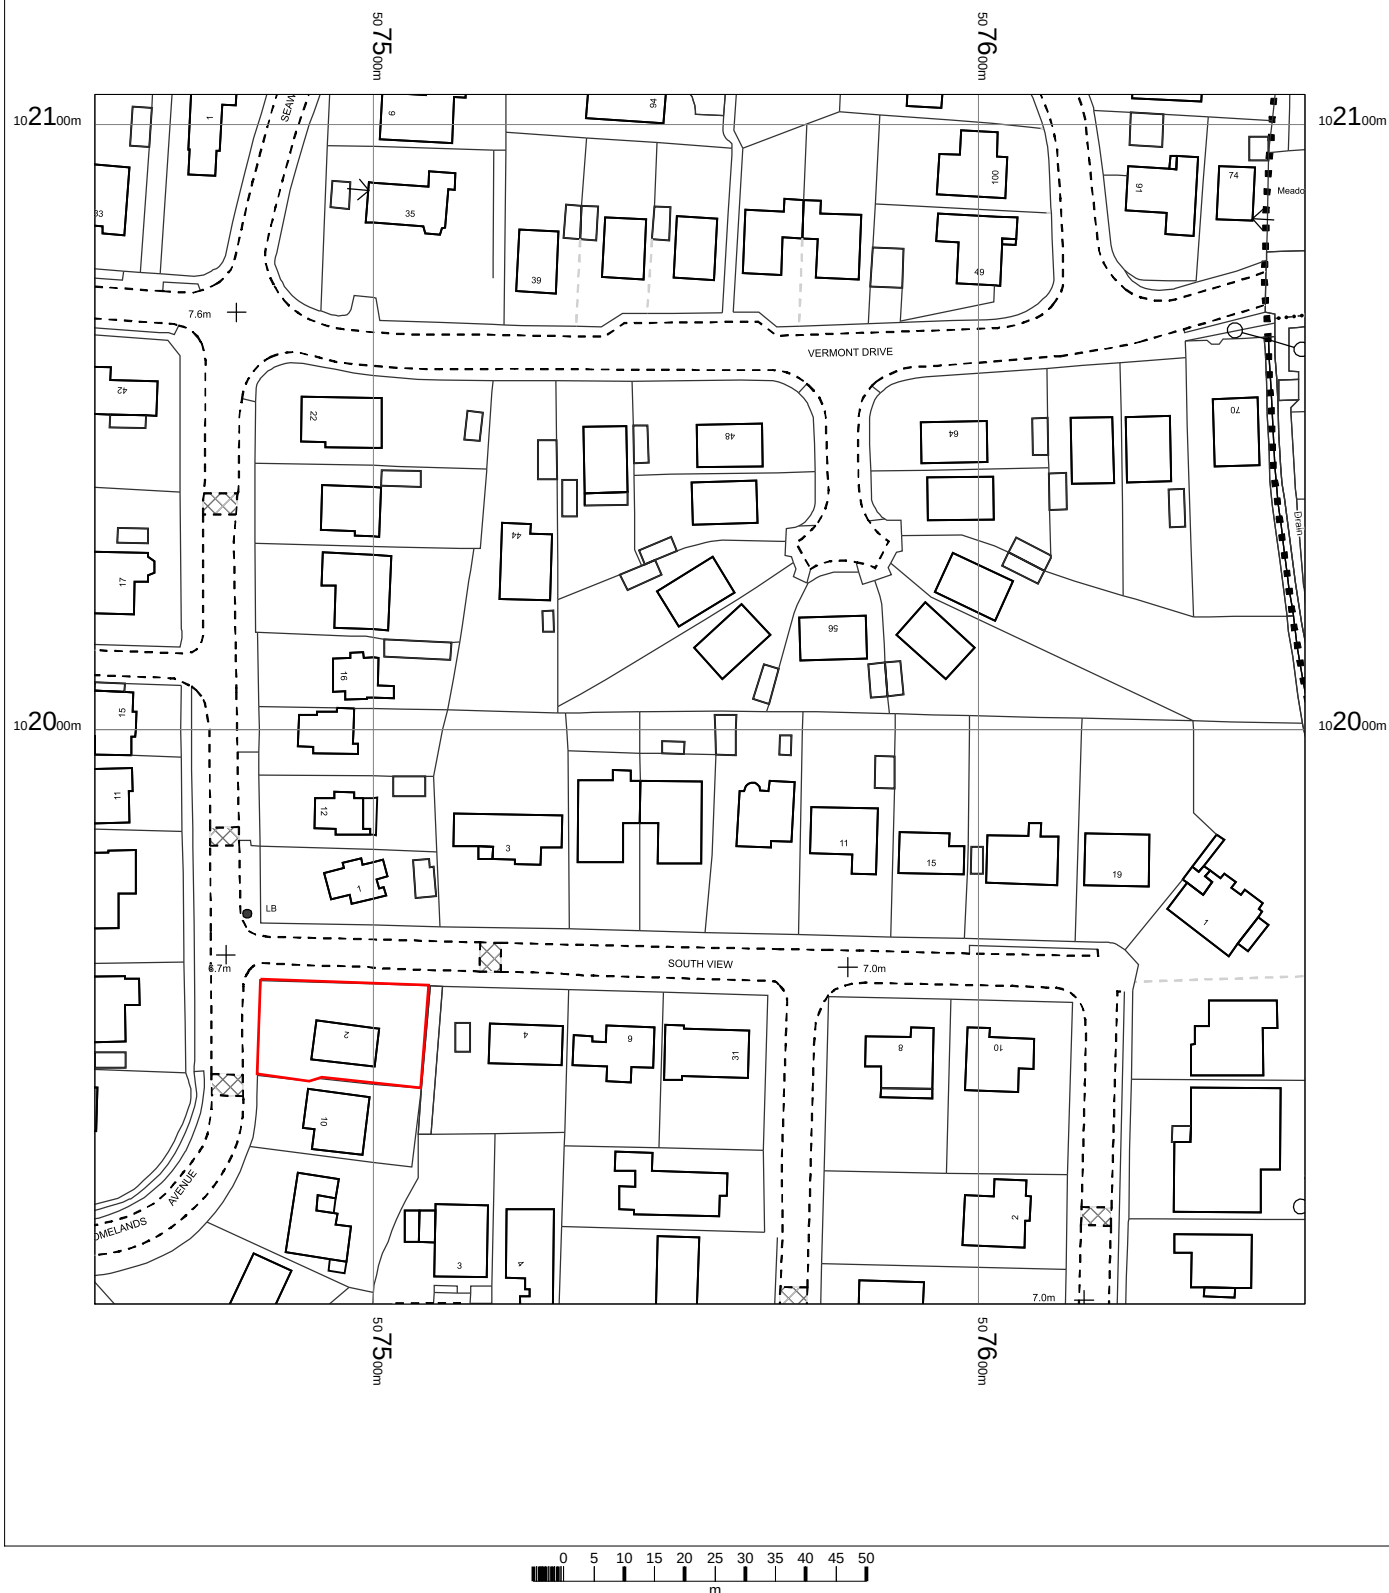


2 South View, East Preston
BN16 1PX
Ref.: 2563

OS MasterMap 1250/2500/10000 scale
12 May 2016, ID: CM-00527849
www.centremapslive.co.uk

1:1250 scale print at A4, Centre: 507554 E, 102005 N

©Crown Copyright and database rights 2016 OS
100019980

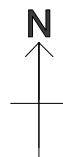

Surveyors and Designers

Building design
Planning
Surveys
Glazed structures



Bryceson Shaw Associates

Tel/Fax 01903 734381
E-mail brycesonshaw@btinternet.com