

23 THE PLANTATION, EAST PRESTON

Existing details 01

Feb 2020


Wayne Gander MCIAT
Architectural Technologist
98 Durrington Lane, Worthing
West Sussex BN13 2RQ
E : waynegander08@gmail.com




garage

ex. windowhole
(11 = 0.55m)

ex. windowhole
(11 = 0.55m)

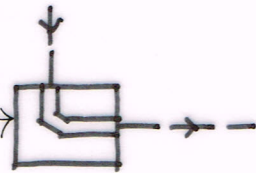

ALL

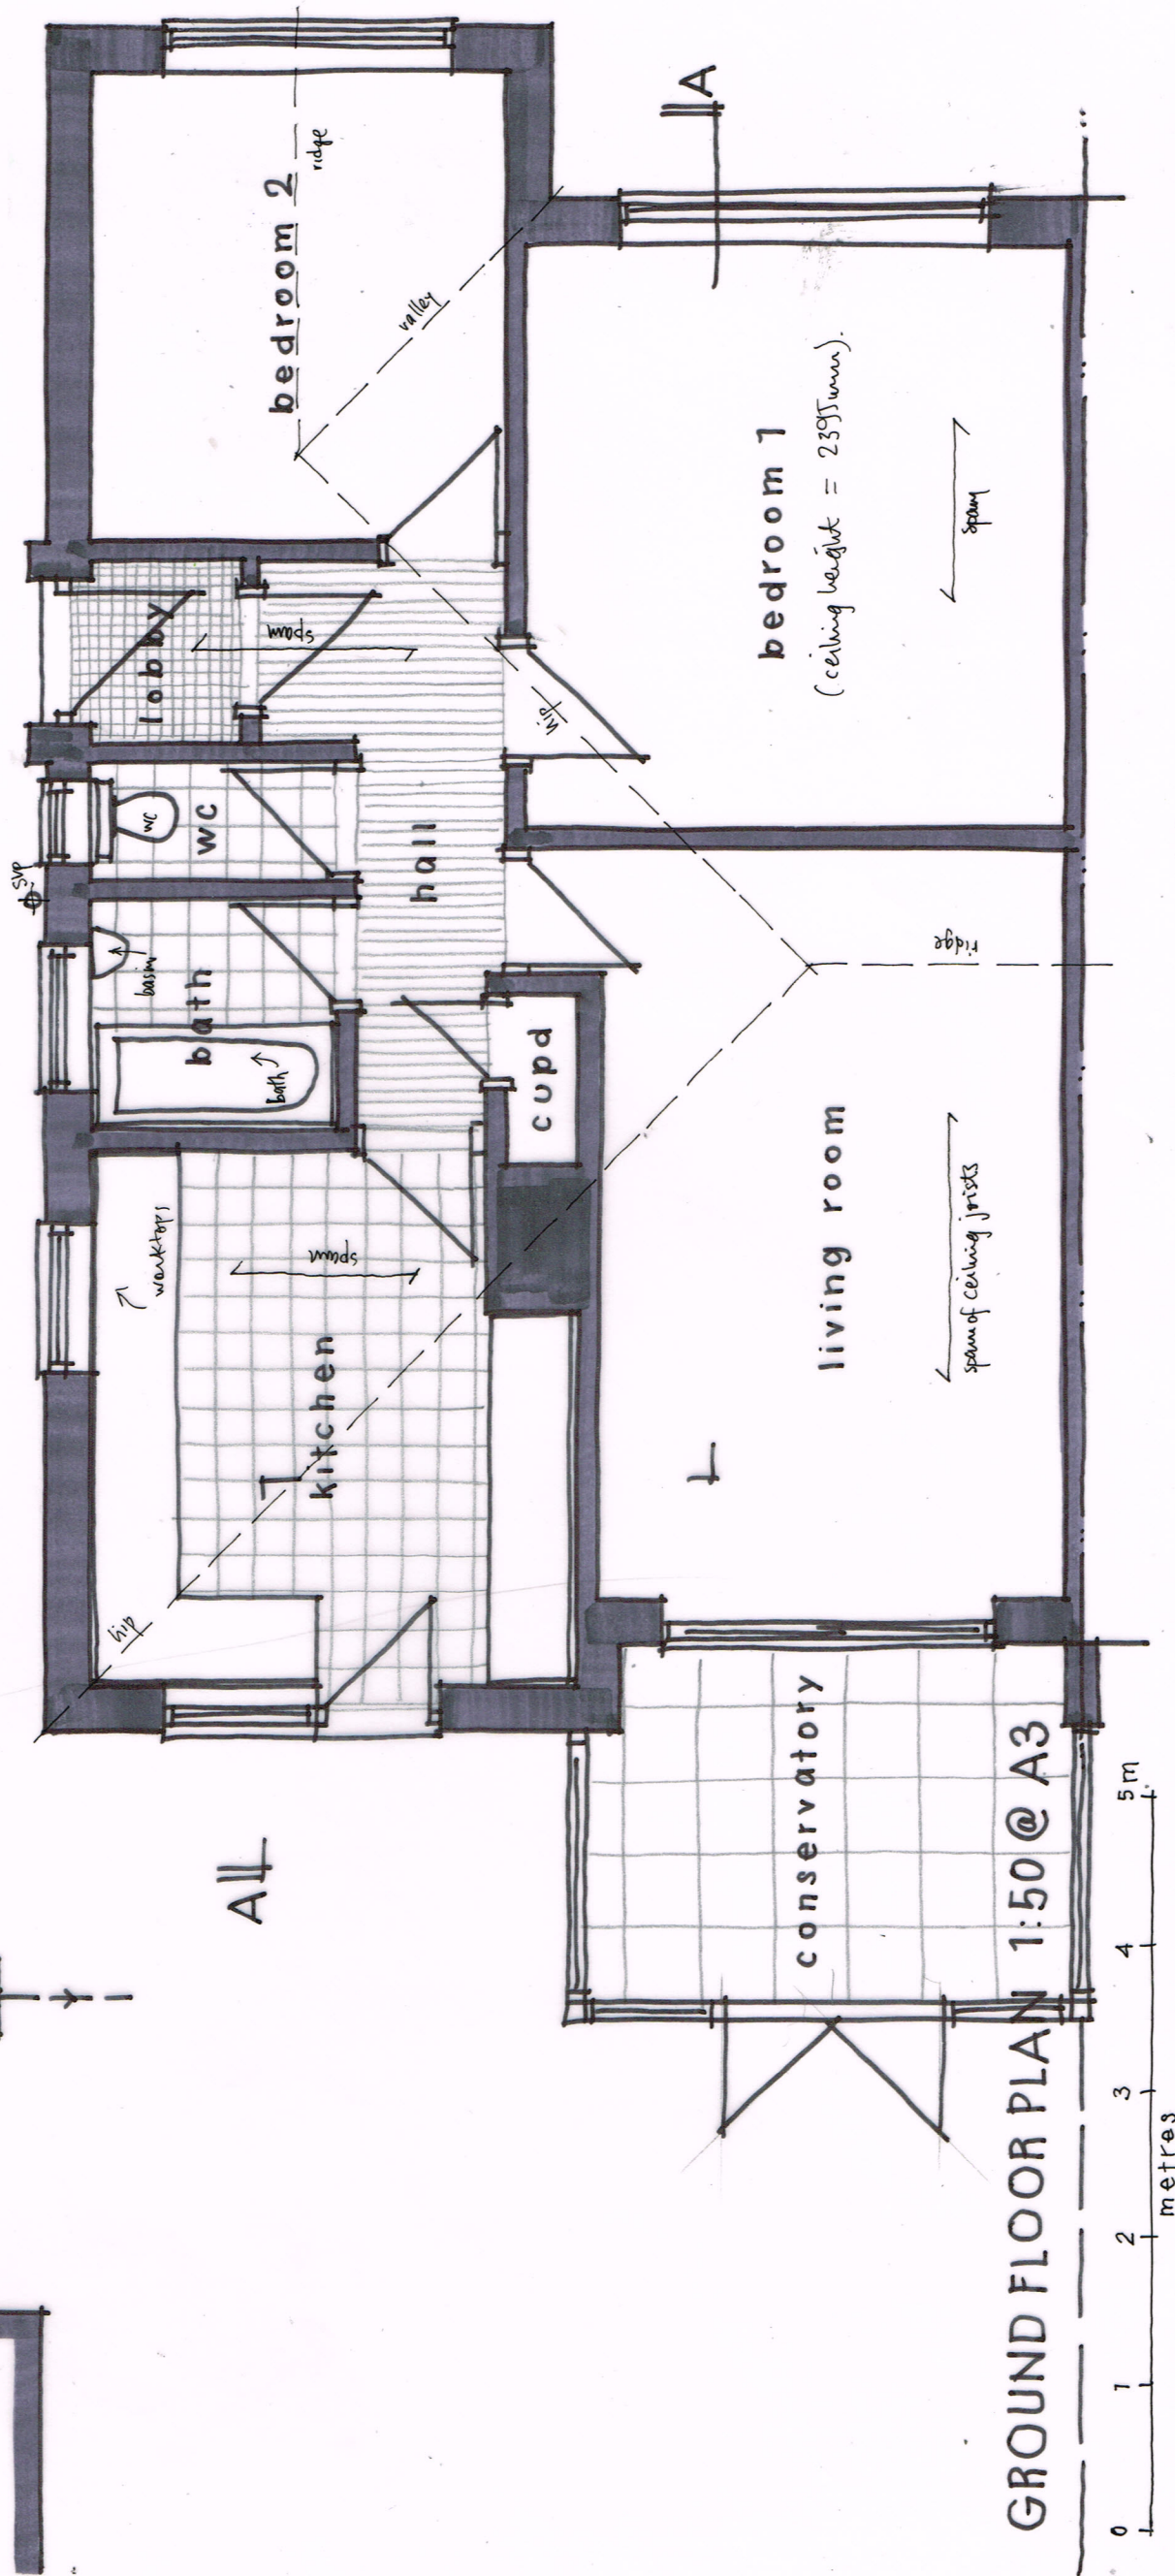

GROUND FLOOR PLAN 1:50 @ A3

0 1 2 3 4 5 metres