
Ordnance Survey ®
Ukmapcentre.com

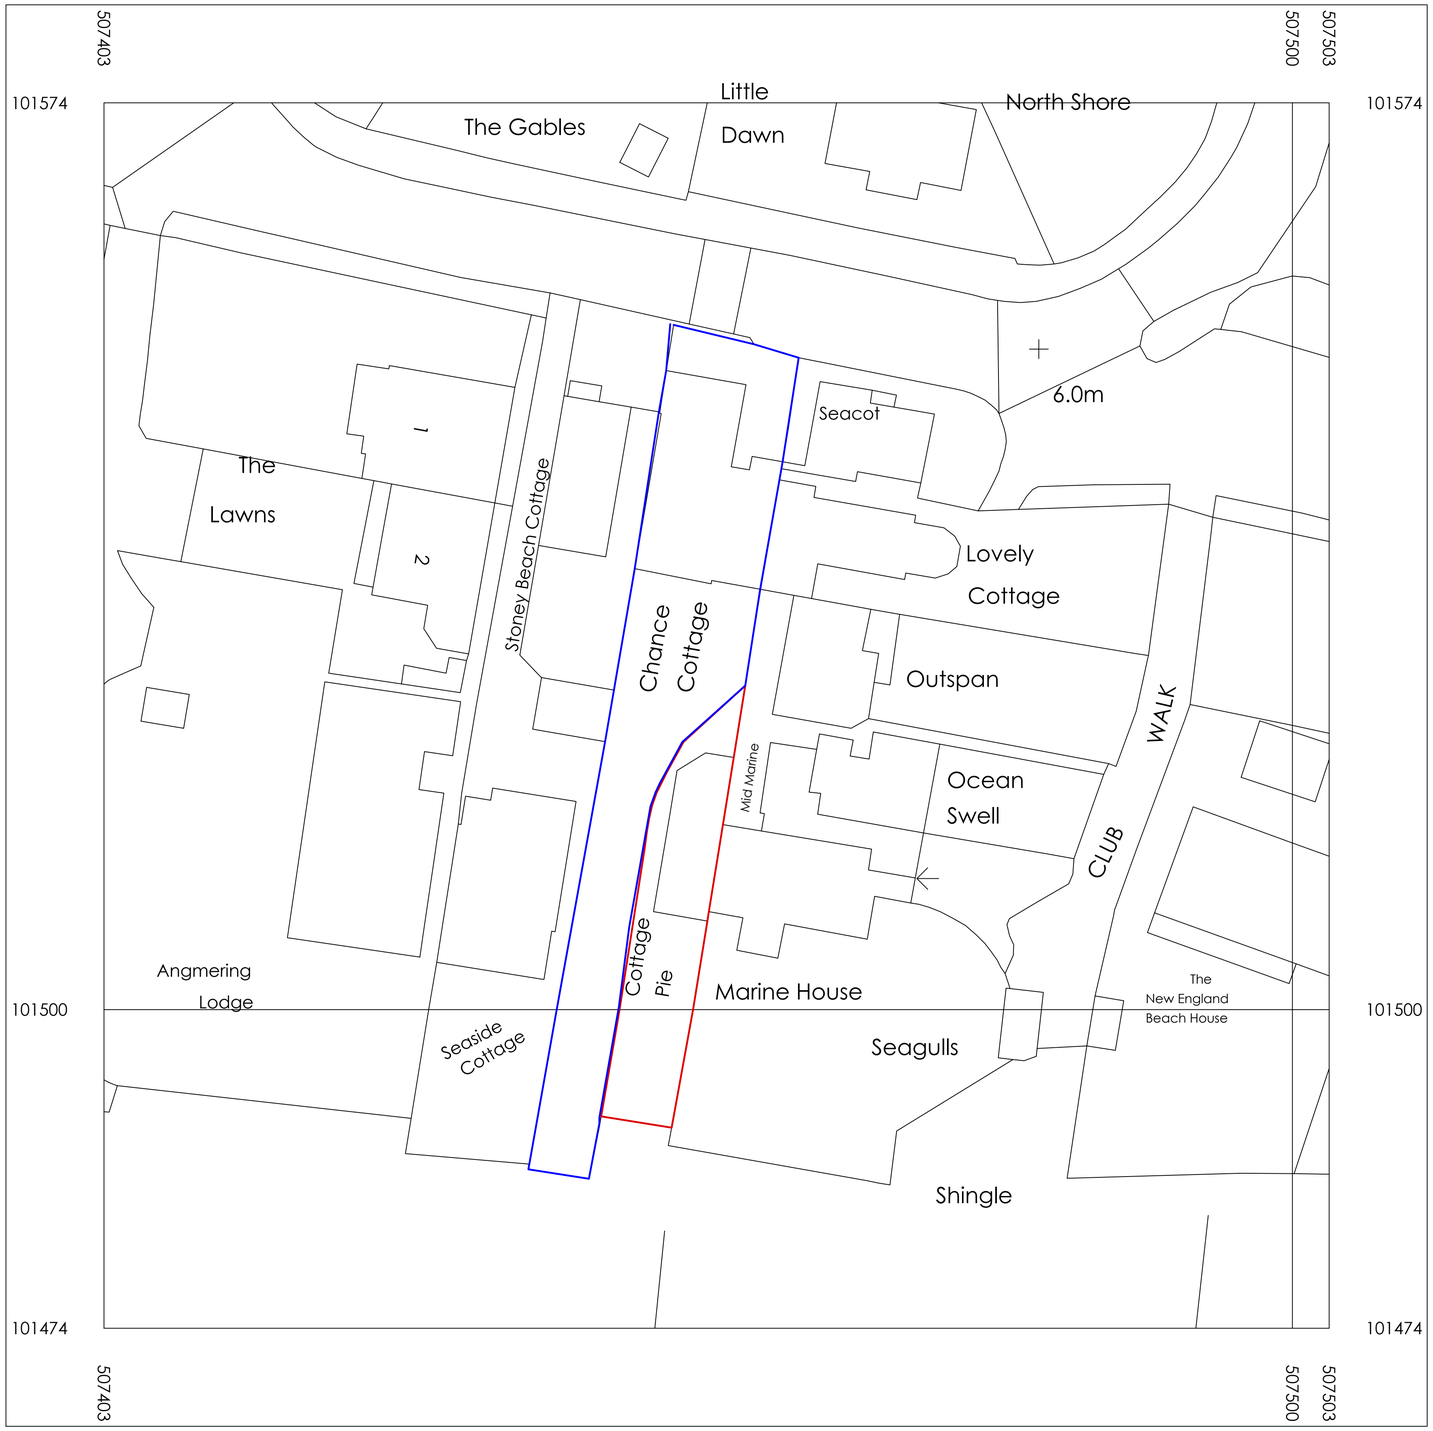

LOCATION PLAN 1:250

Scale Bars:


1:1250

1:500


1:200

1:100

1:50

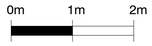

1:10

 

1:5

ama architectural & quantity surveying services
atterbury moore associates

Unit 1 Gosling Croft Business Park
Long Furlong
Clapham Worthing
West Sussex BN13 3UT

01903 871131
carl@atterburymoore.co.uk

Client:

Address of Works: Cottage Pie, South Strand
East Preston
West Sussex
BN16 1PN

Drawing Title: Demolition of Existing Property and New Dwelling to Replace
Planning Permission

Paper Size:	A1	Date:	Feb. 2021

Job Number:	Drawing Number:	Revision:
AR-154	05	Revision

General Notes:

1: Do not scale from these drawings (unless for planning purposes).
2: Drawings to be read in conjunction with the structural calculations and the building notes provided.
3: The client/ contractor is advised to read the separate notes and the details provided in the structural calculations regarding the CDM regulations.
4: The property owner is reminded to serve a Party Wall Notice on any adjoining owner should they need to do so under the requirements of the Party Wall Act 1996.
5: No work should be undertaken until all consents (Planning and Building Control) have been received and approved in writing. Any work undertaken without consent is done so at the clients risk.
6: All dimensions to be checked on site prior to ordering any materials, kitchens or bathrooms.
7: All existing foundations and lintels taking any additional loads are to be exposed and agreed with the Building Control Officer.

Revision	Date	Amendment

ARUN DISTRICT COUNCIL EPI/0023/AMA