


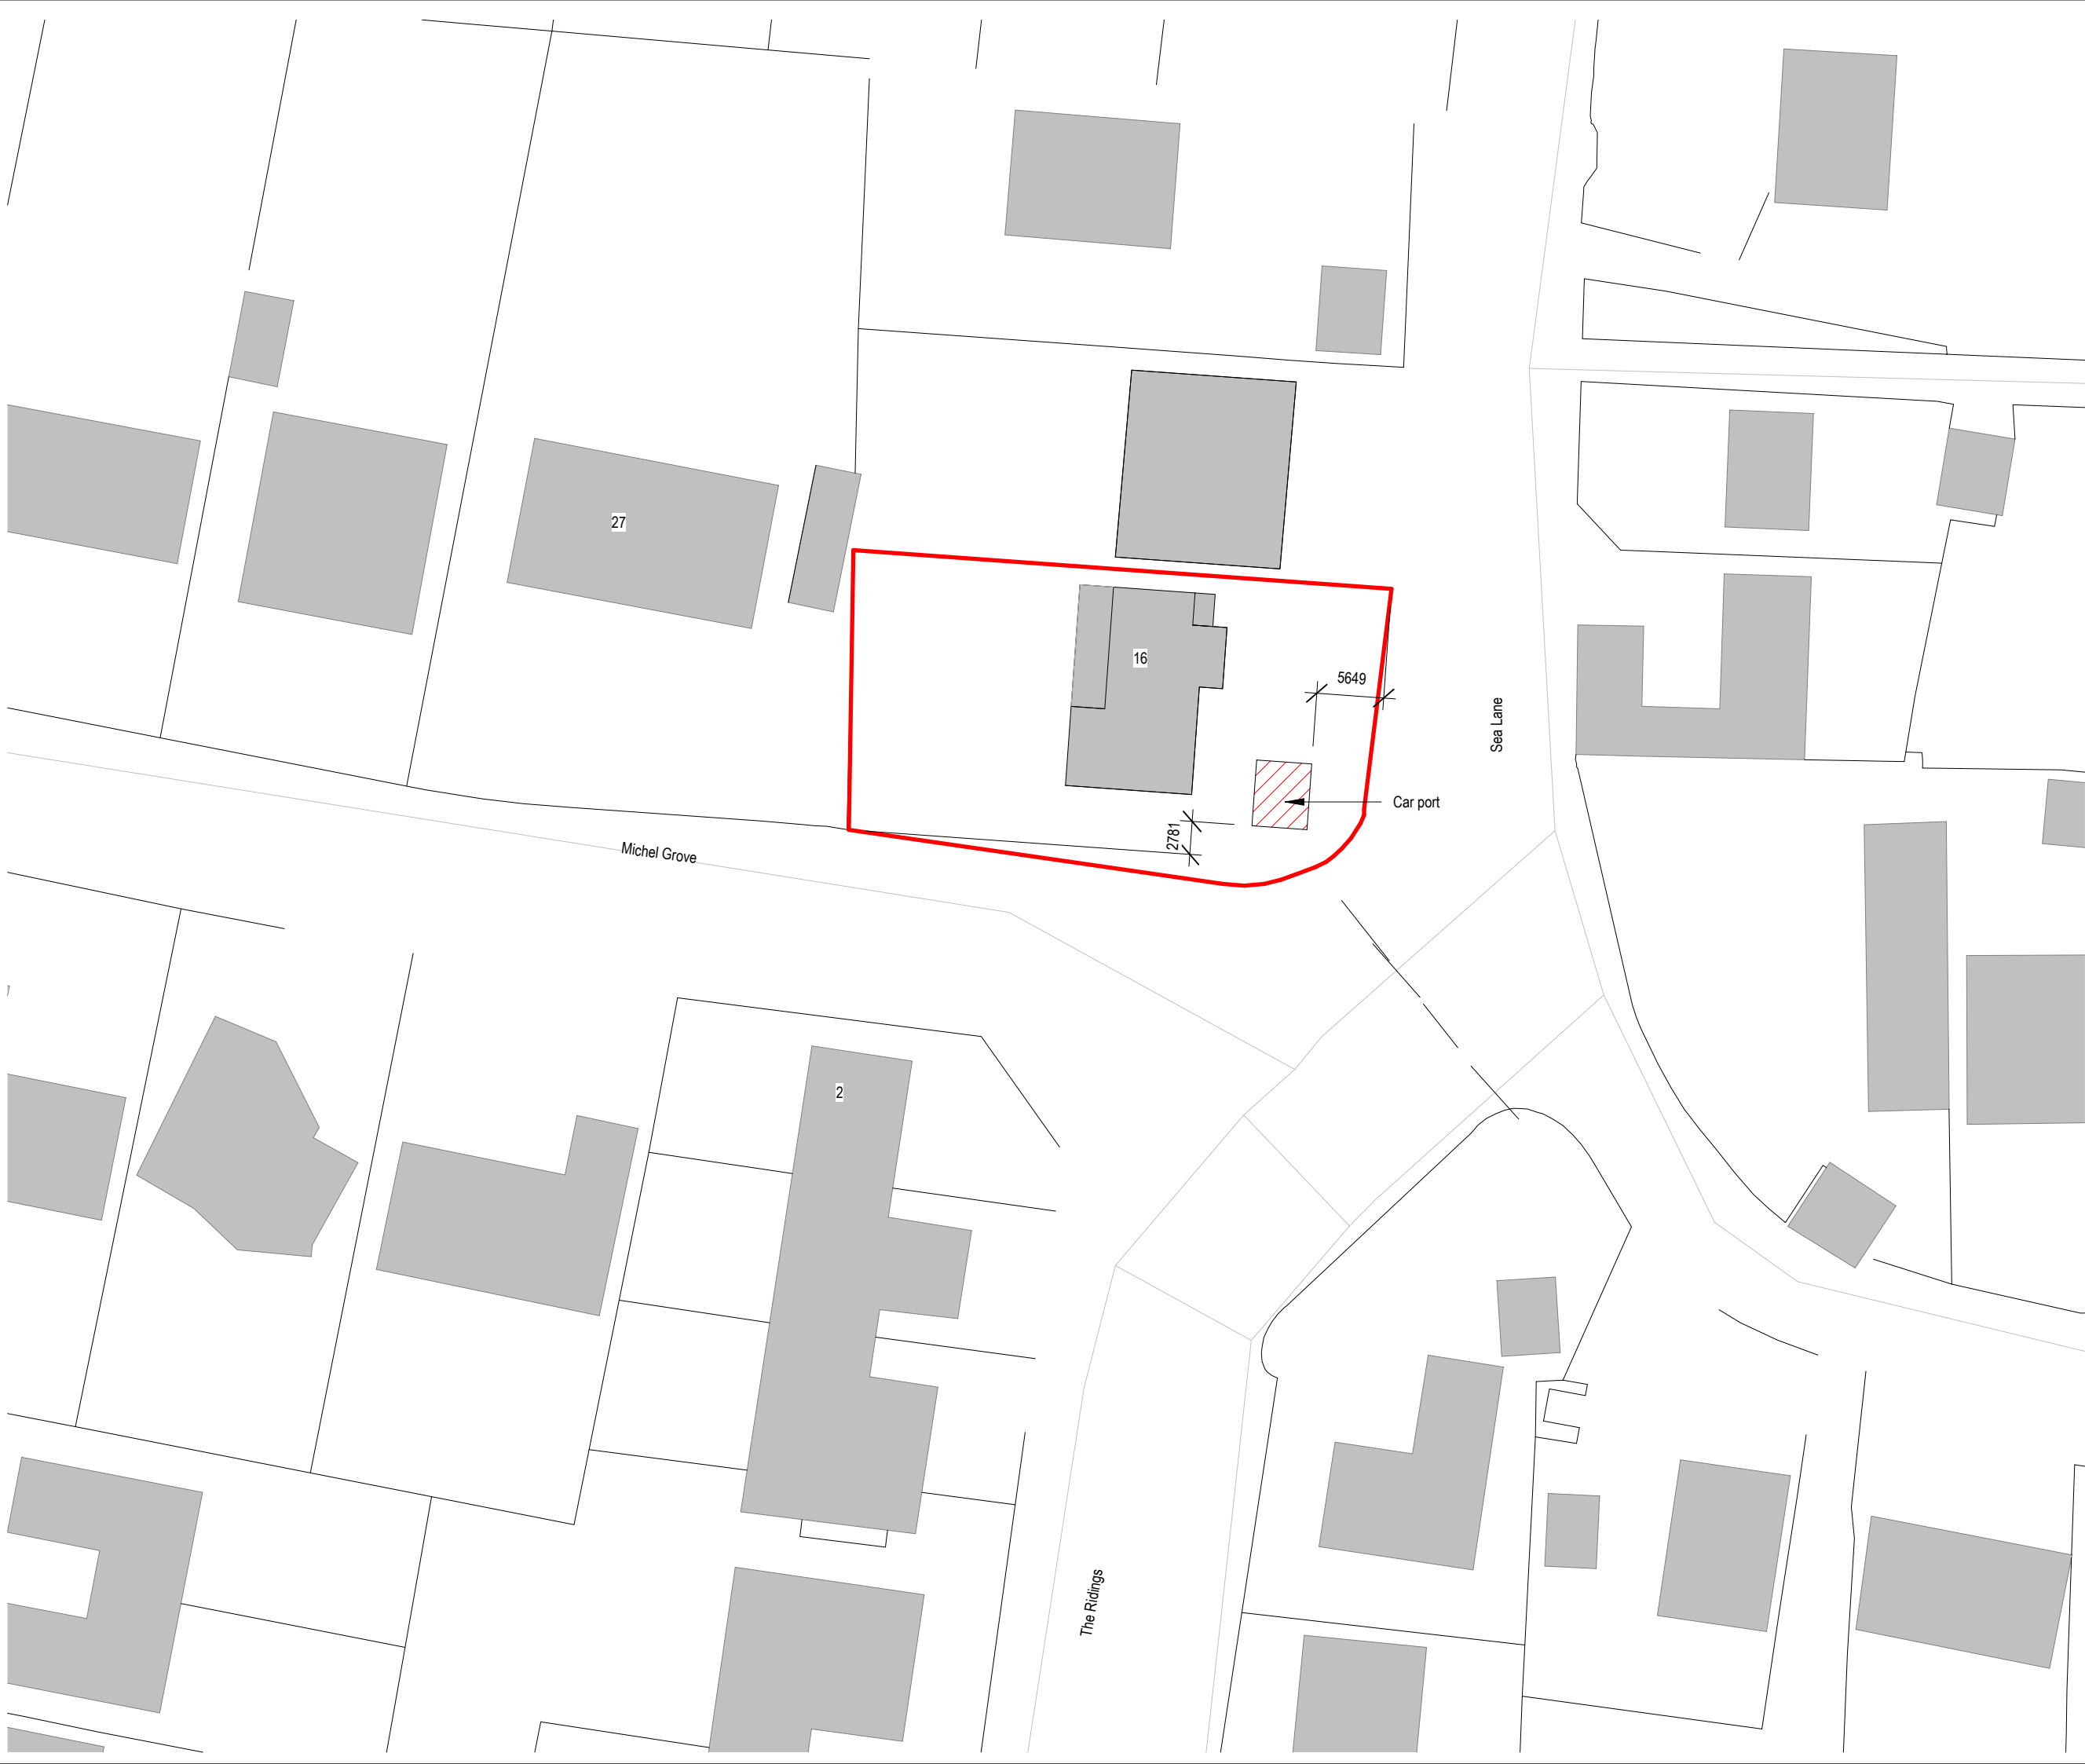

Revisions			
No.	Description	Date	By
3	Planning Application	18-05-26	
2	Planning Application	17-10-24	
1	PLANNING	21-02-24	

Notes:

GENERAL NOTES:

All dimensions & levels are preliminary and approximate and subject to utilities search, legal boundaries and detailed layouts/ design development through consultation.

Dimensions are to be checked on site by contractor & sub contractors prior to commencement of work, any discrepancies are to be highlighted immediately to the architects.

KEY

Red boundary

Single storey extension

Scale 1 to 500

0

5

10

25

M

Scale: 1 : 500 @ A3

Project No. Project Name:

454 **16 Sea Lane**

N

Drawing Name:
Proposed Block Plan

Drawing No.	Revision:	Suitability Description:
P002	P3	STAGE 4
Drawn: MS	Checked: GF	Orig Paper Size: A3