
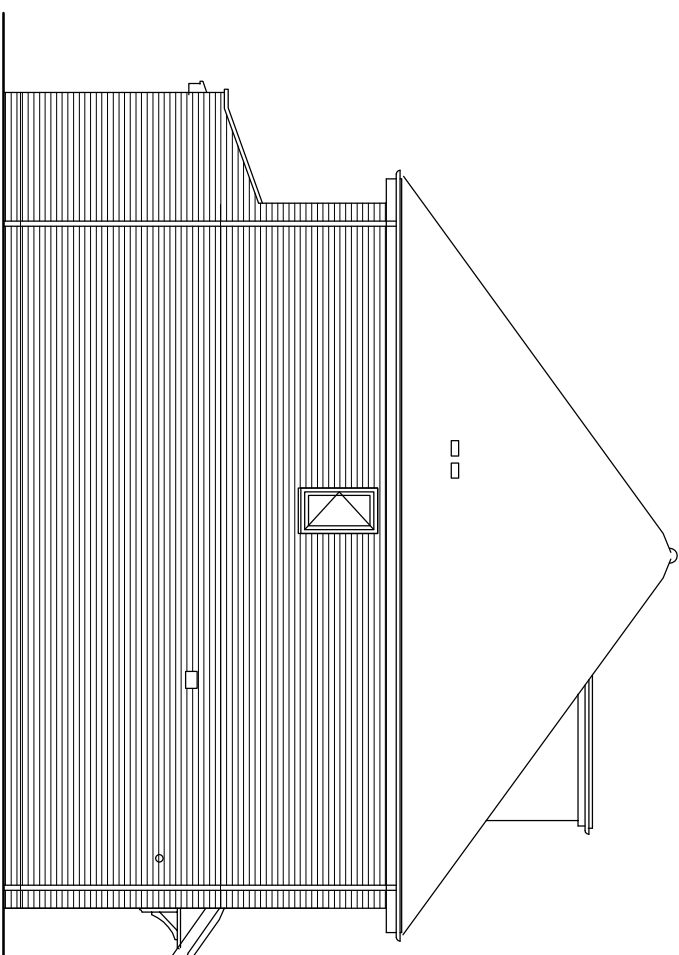
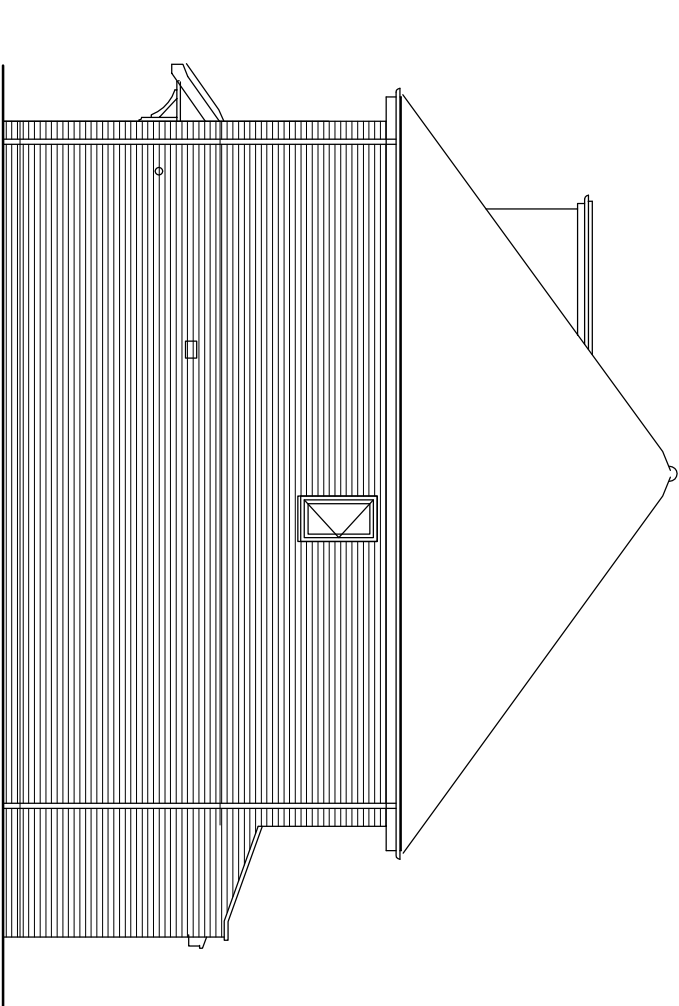
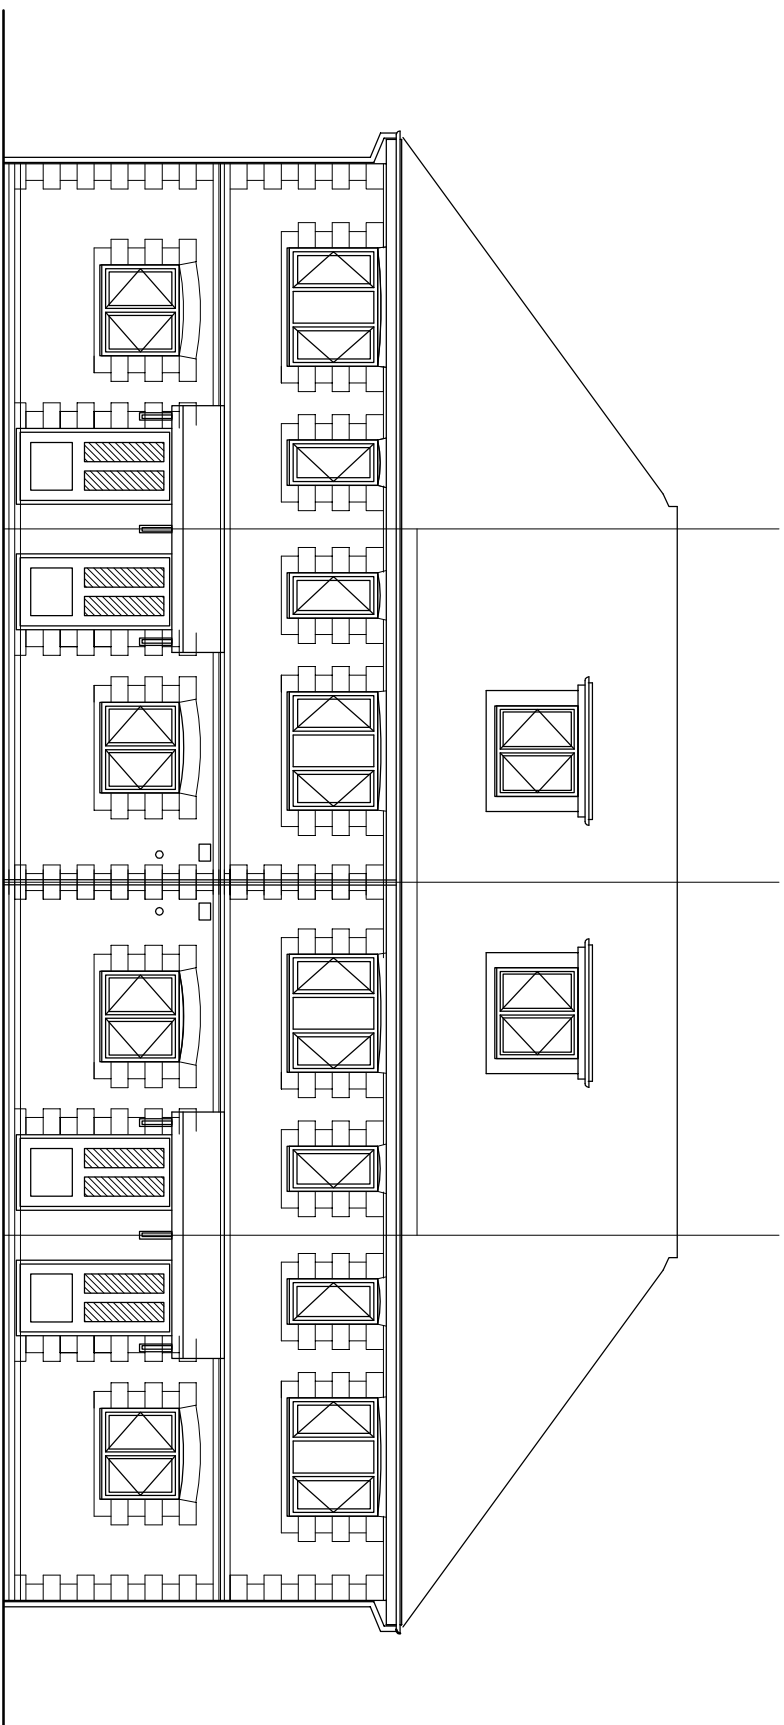
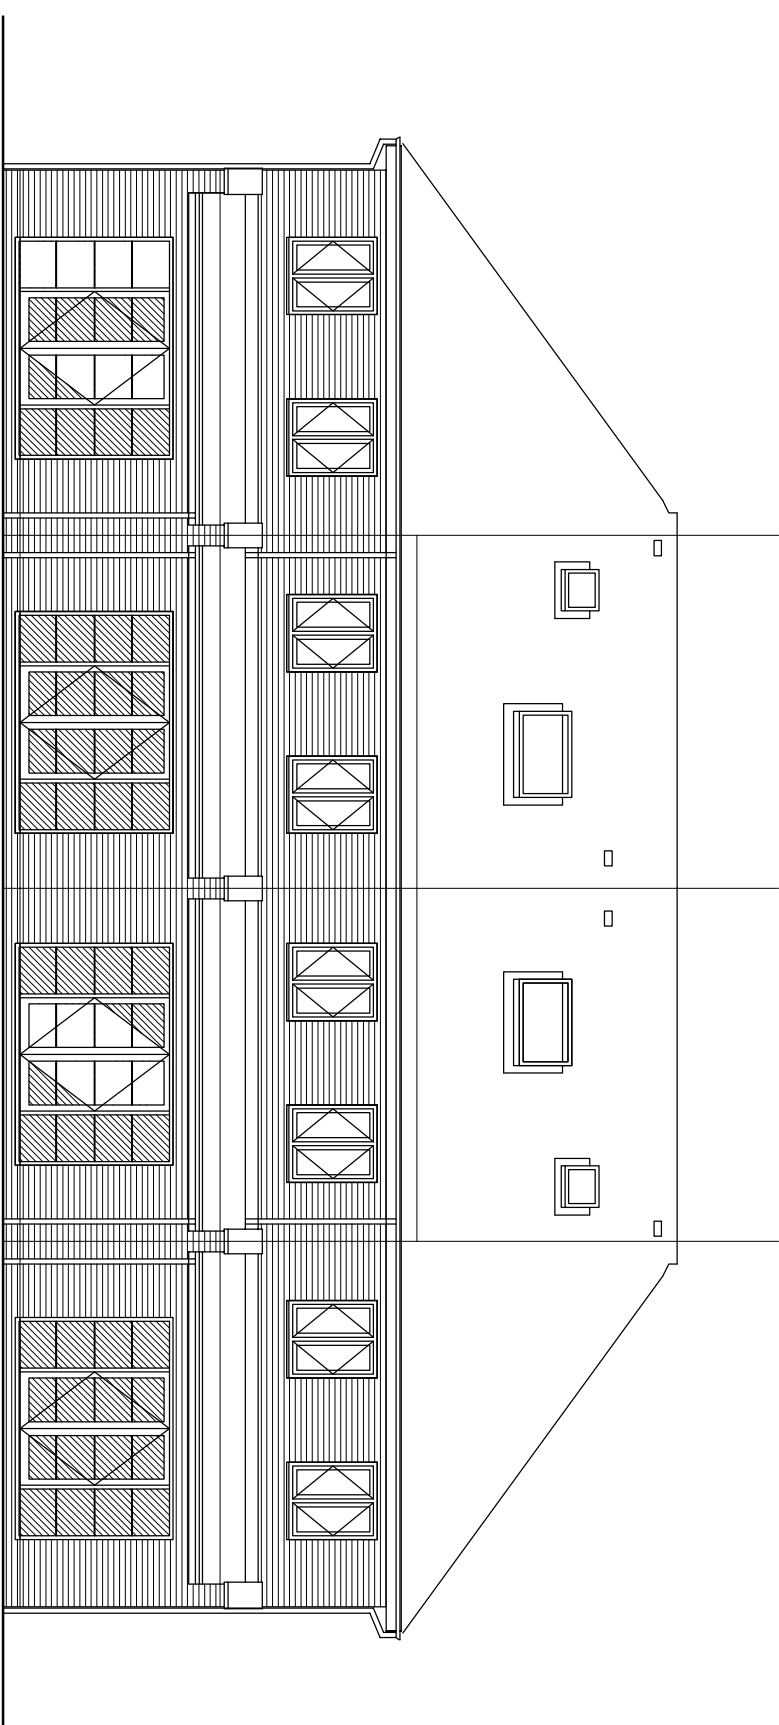
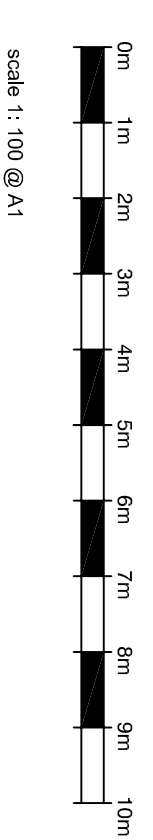
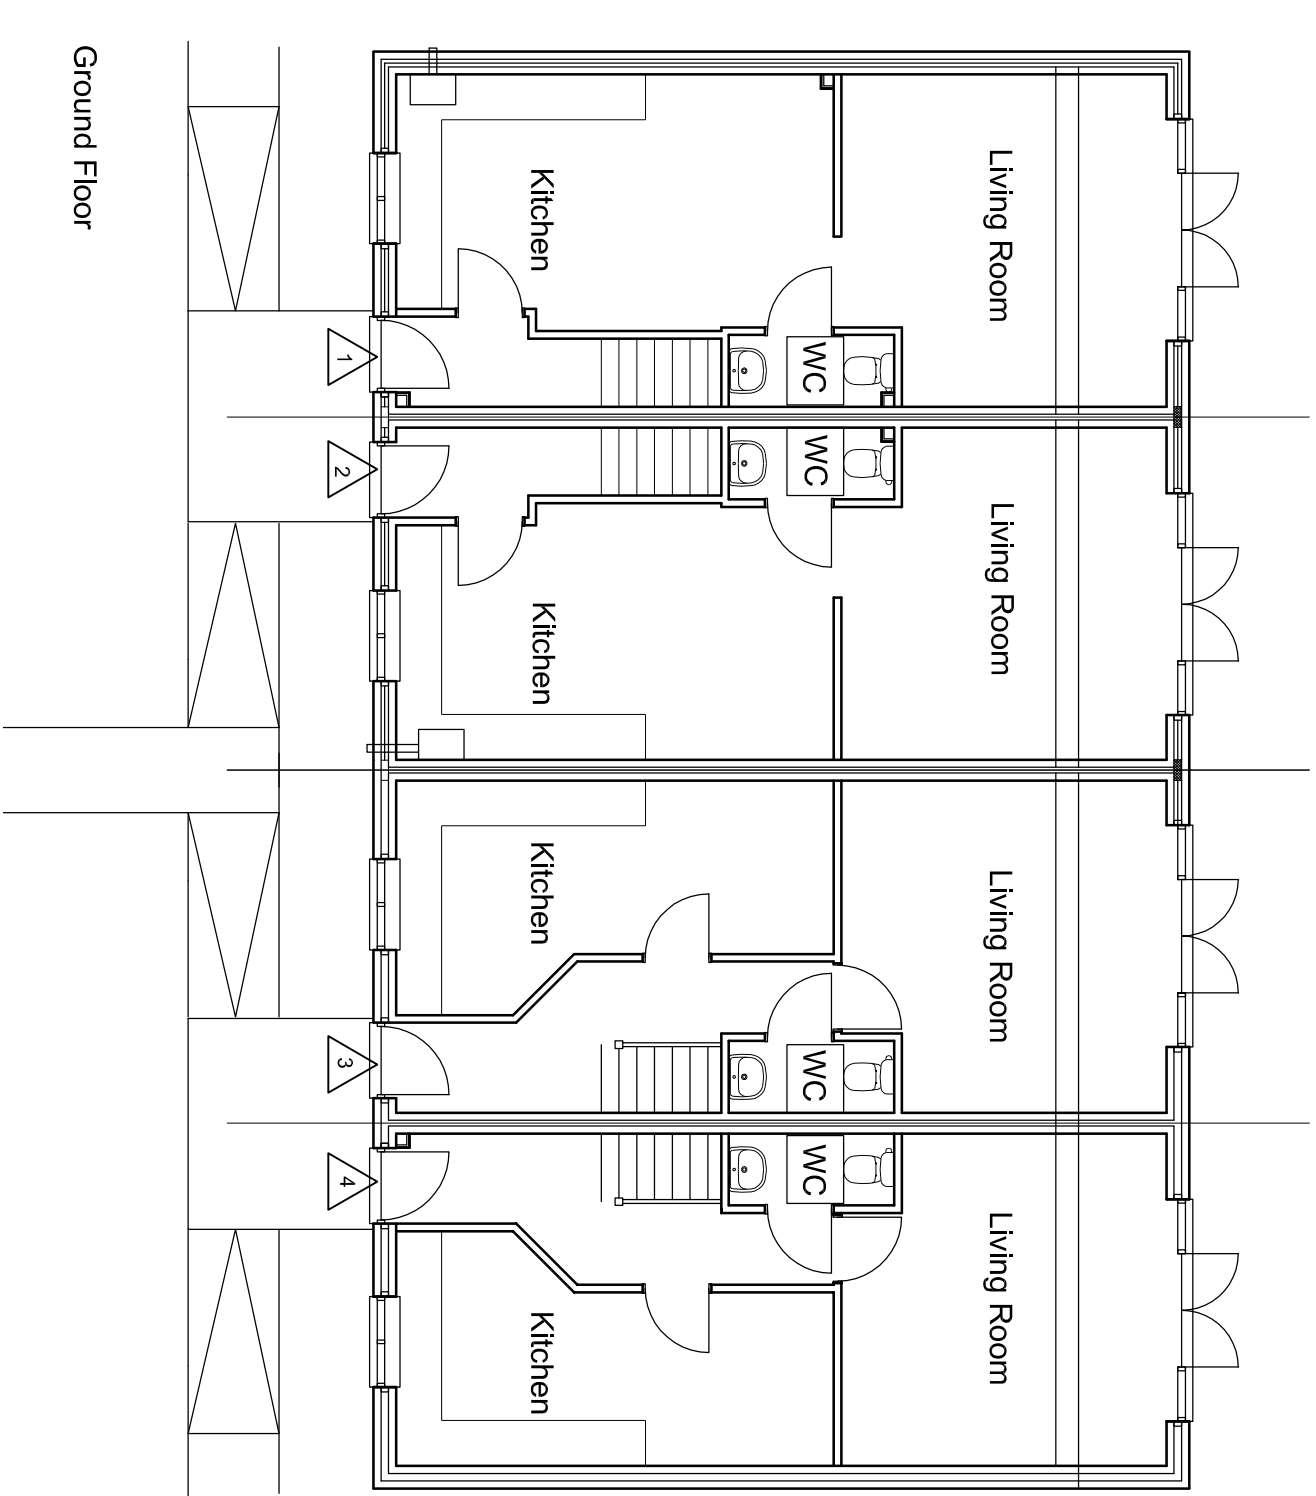
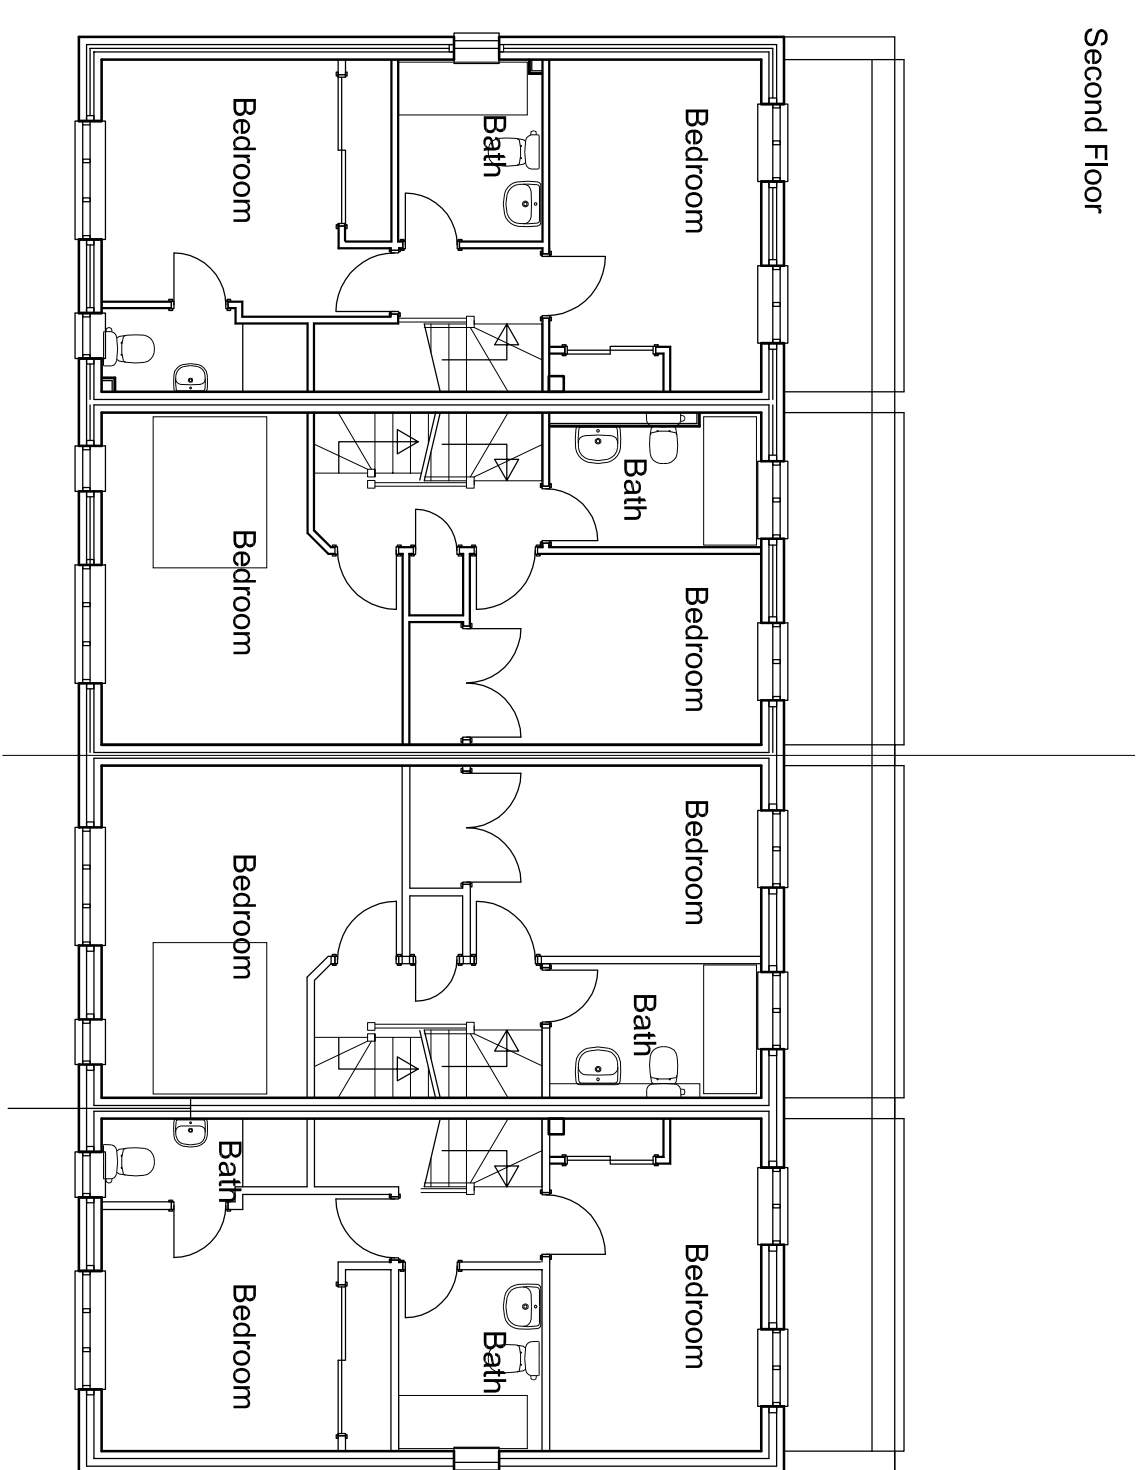


## NOTES

DO NOT SCALE OFF THIS DRAWING. EXCEPT FOR PLANNING PURPOSES, CHECK ALL DIMENSIONS ON SITE BEFORE ANY WORK IS COMMENCED.

ALL GOODS, MATERIALS AND WORKMANSHIP MUST CONFORM WITH CURRENT BUILDING REGULATIONS, BRITISH STANDARDS AND CODES OF PRACTICE.

COPYRIGHT OF THIS DRAWING IS RETAINED BY THE ARCHITECT AND IT MUST NOT BE REPRODUCED WITHOUT WRITTEN CONSENT.

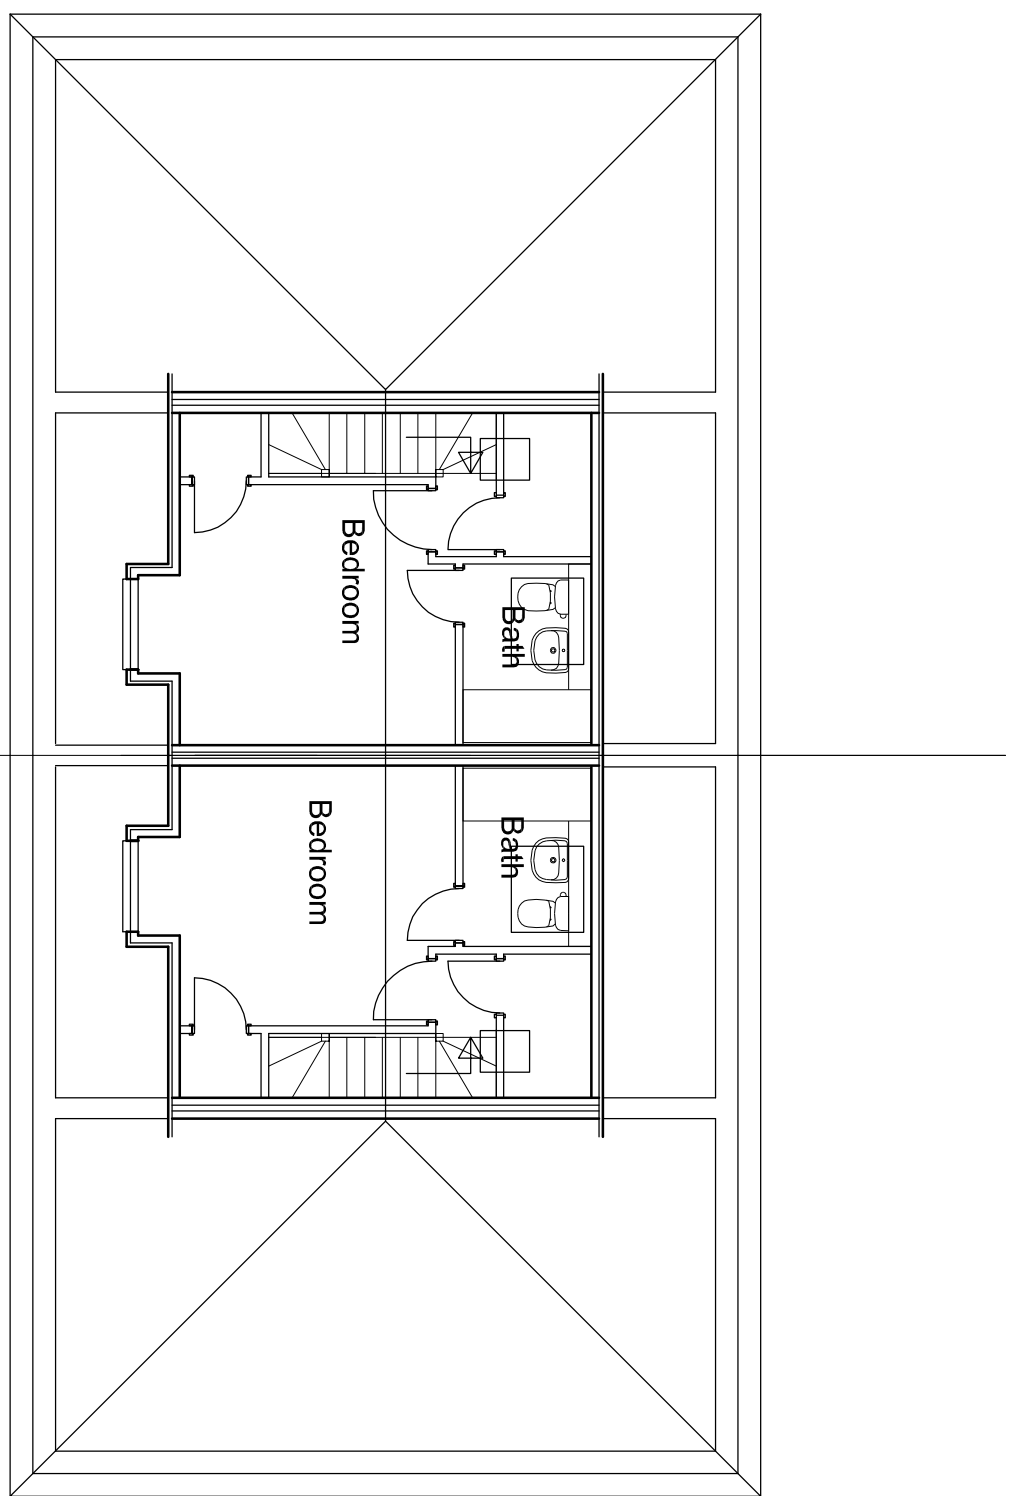

|     |            |    |                            |
|-----|------------|----|----------------------------|
|     |            |    |                            |
| A   | 28/11/2016 | GM | Planning application issue |
| REV | DATE       | BY | AMENDMENT                  |

 folkles architects

THE DESIGN STUDIO  
341 Ego Street  
Shipping  
Hull, Quebec  
B9H 3D0

L 0 (514) 866-8239  
L 0 (514) 371-6466  
info@folklesarchitects.ca

CLIENT  
Dearden Homes

---

JOB TITLE  
New house at  
Beachlands Close, East Preston

DRAWING TITLE

Existing Plans and Elevations

|           |       |            |     |
|-----------|-------|------------|-----|
| DATE      | SCALE | DRAWN BY   | GIM |
| Sept 2016 |       | CHECKED BY |     |

|         |             |          |
|---------|-------------|----------|
| JOB NO. | DRAWING NO. | REVISION |
| 1671    | 2.01        | A        |