
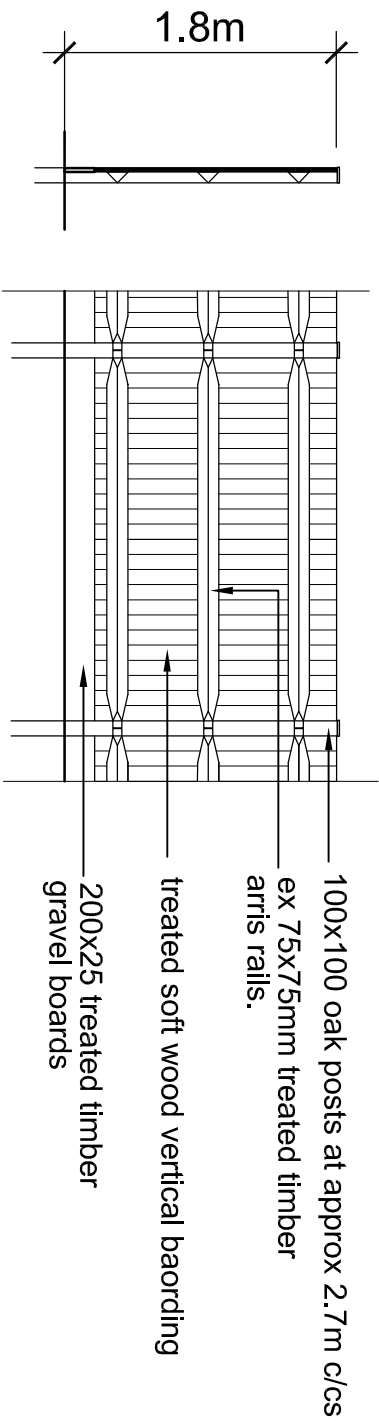



NOTES

DO NOT SCALE OFF THIS DRAWING EXCEPT FOR PLANNING PURPOSES  
CHECK ALL DIMENSIONS ON SITE BEFORE ANY WORK IS COMMENCED  
ALL GOODS MATERIALS AND WORKMANSHIP MUST CONFORM WITH CURRENT BUILDING REGULATIONS, BRITISH STANDARDS AND CODES OF PRACTICE  
COPYRIGHT OF THIS DRAWING IS RETAINED BY THE ARCHITECT AND IT MUST NOT BE REPRODUCED WITHOUT WRITTEN CONSENT

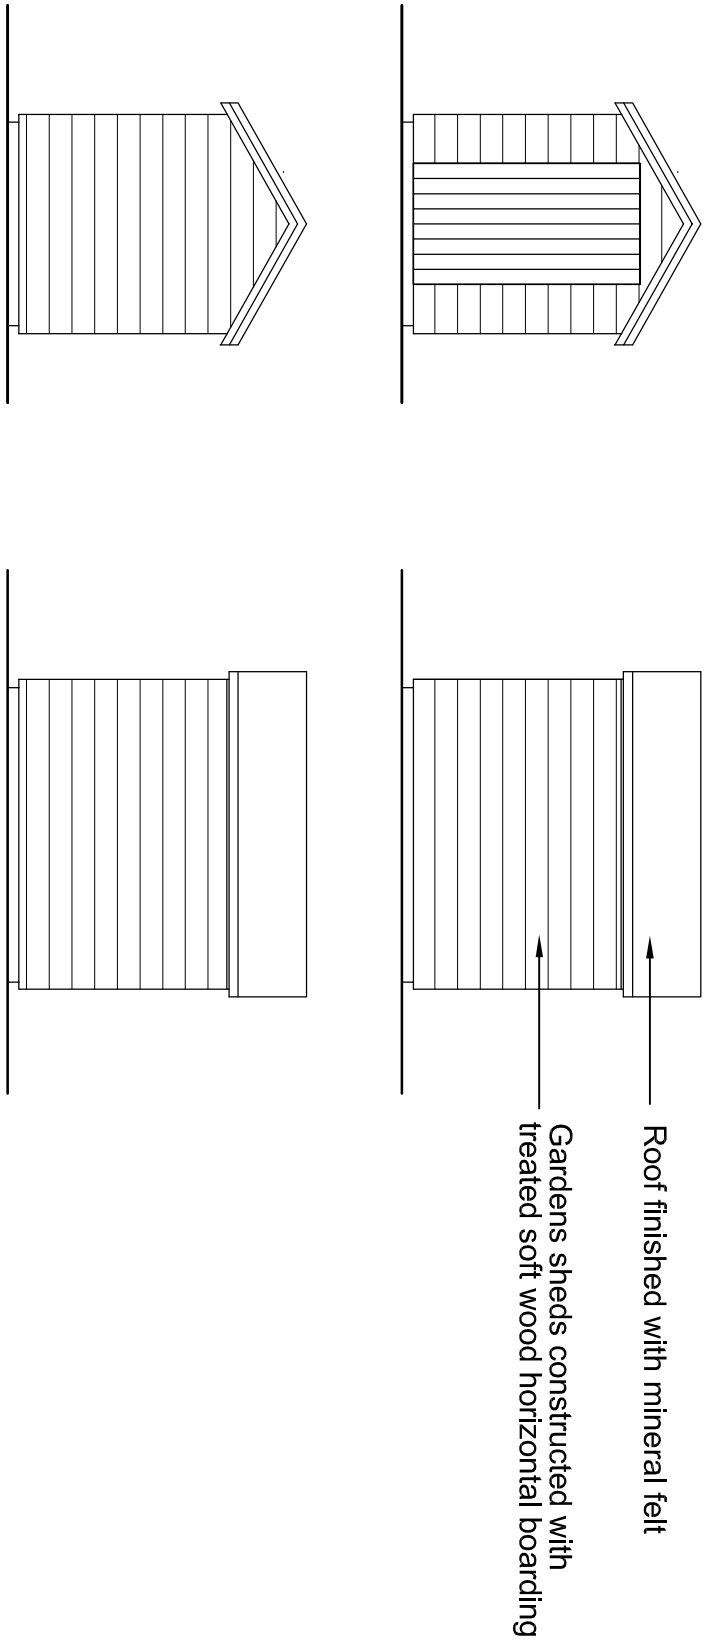


Detail of close boarded fence

Elevations

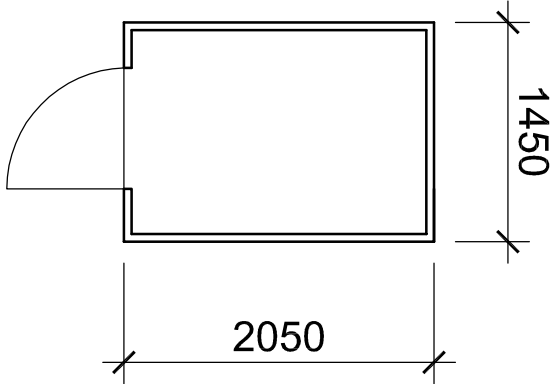


Plan

Cycle Store

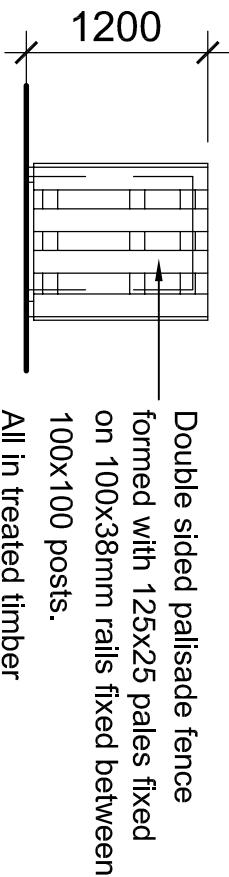


Elevation

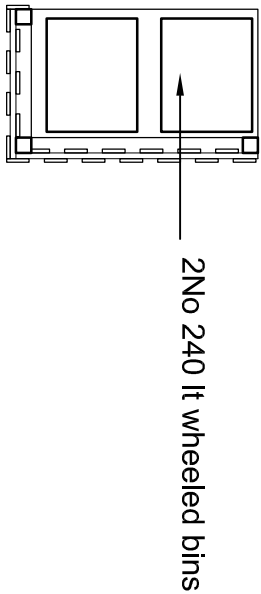

Plan

Bin store

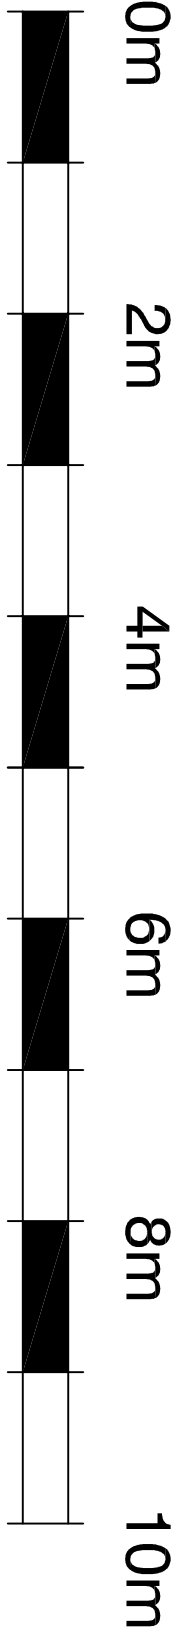

scale - 1:50 @ A2

**folkes architects**

THE DESIGN STUDIO  
54 High Street  
Widnes, Cheshire  
WA14 3RD  
info@folkesarchitects.co.uk

CLIENT

Dearden Homes

JOB TITLE

Proposed residential development at Beechlands Close, East Preston

| REV | DATE | BY | AMENDMENT |
|-----|------|----|-----------|
|     |      |    |           |
|     |      |    |           |
|     |      |    |           |

| DATE       | SCALE     | DRAWN BY | CHECKED BY |
|------------|-----------|----------|------------|
| March 2017 | 1:50 @ A2 | GIM      |            |

| JOB NO. | DRAWING NO. | REVISION |
|---------|-------------|----------|
| 1671    | 2.04        |          |

DRAWING TITLE

Cycle store, Bin store and Fence details