


Scale bar 1 metre
Drawing scale is 1:100
when printed A3 size

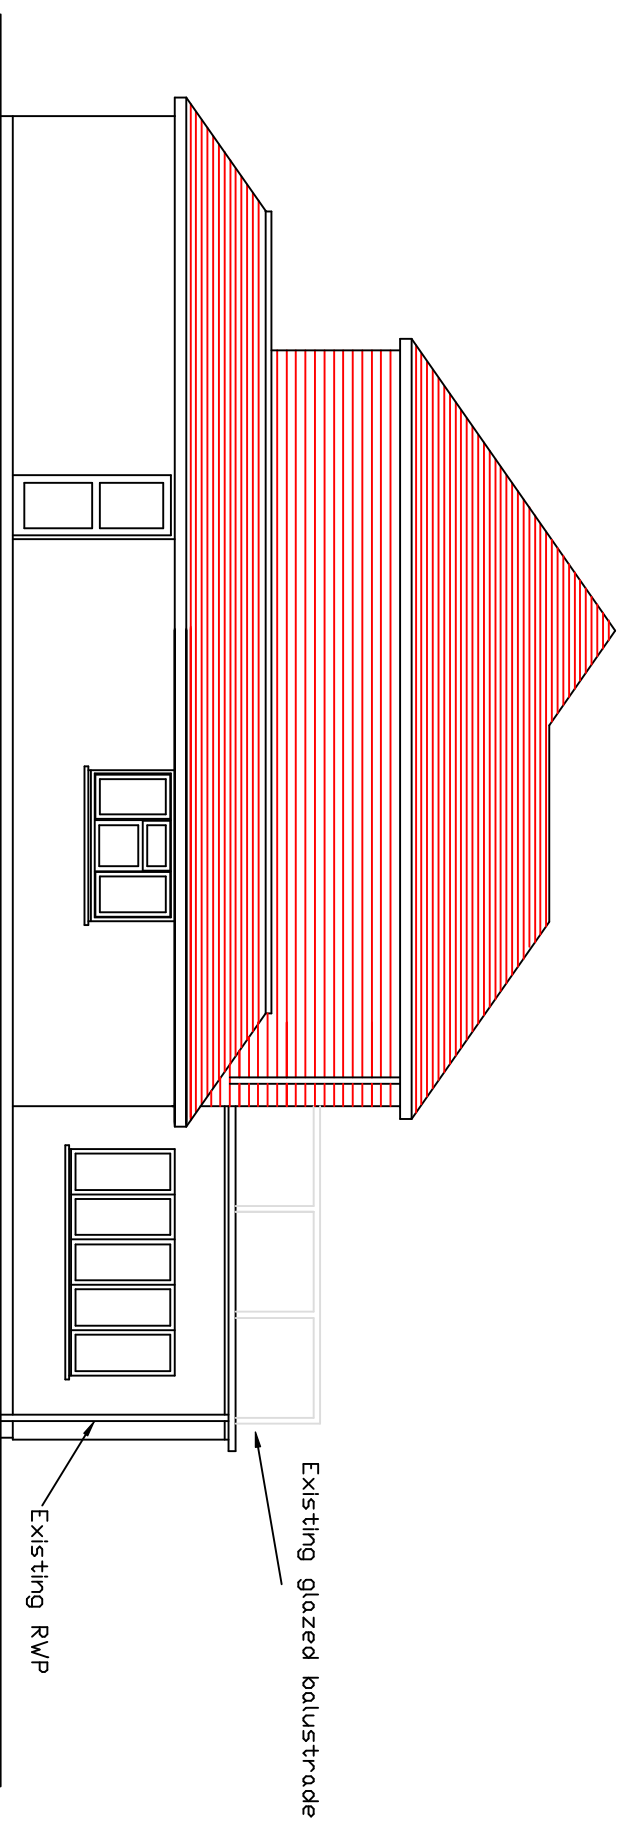

Existing West Elevation