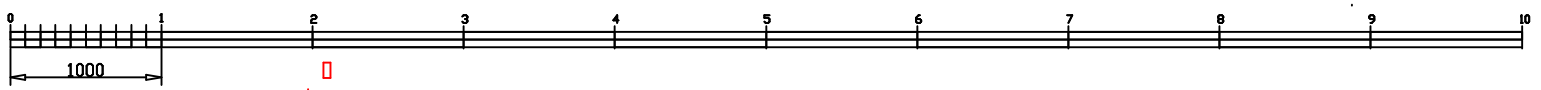Scale bar 1 metre
Drawing scale is 1:50
when printed A3 size

Existing flat roof
over garage area

En-suite 1

En-suite 2

En-suite 3

Existing bedroom 1

Existing bedroom 2

Existing bedroom 3

Balcony

Balcony

Extent of proposed works

Approx line of
vaulted ceiling over

3 Tamarisk Way
Proposed First Floor Plan Bedroom 1
Drawing Number PR/05

Scale 1:50 at A3