



EXISTING

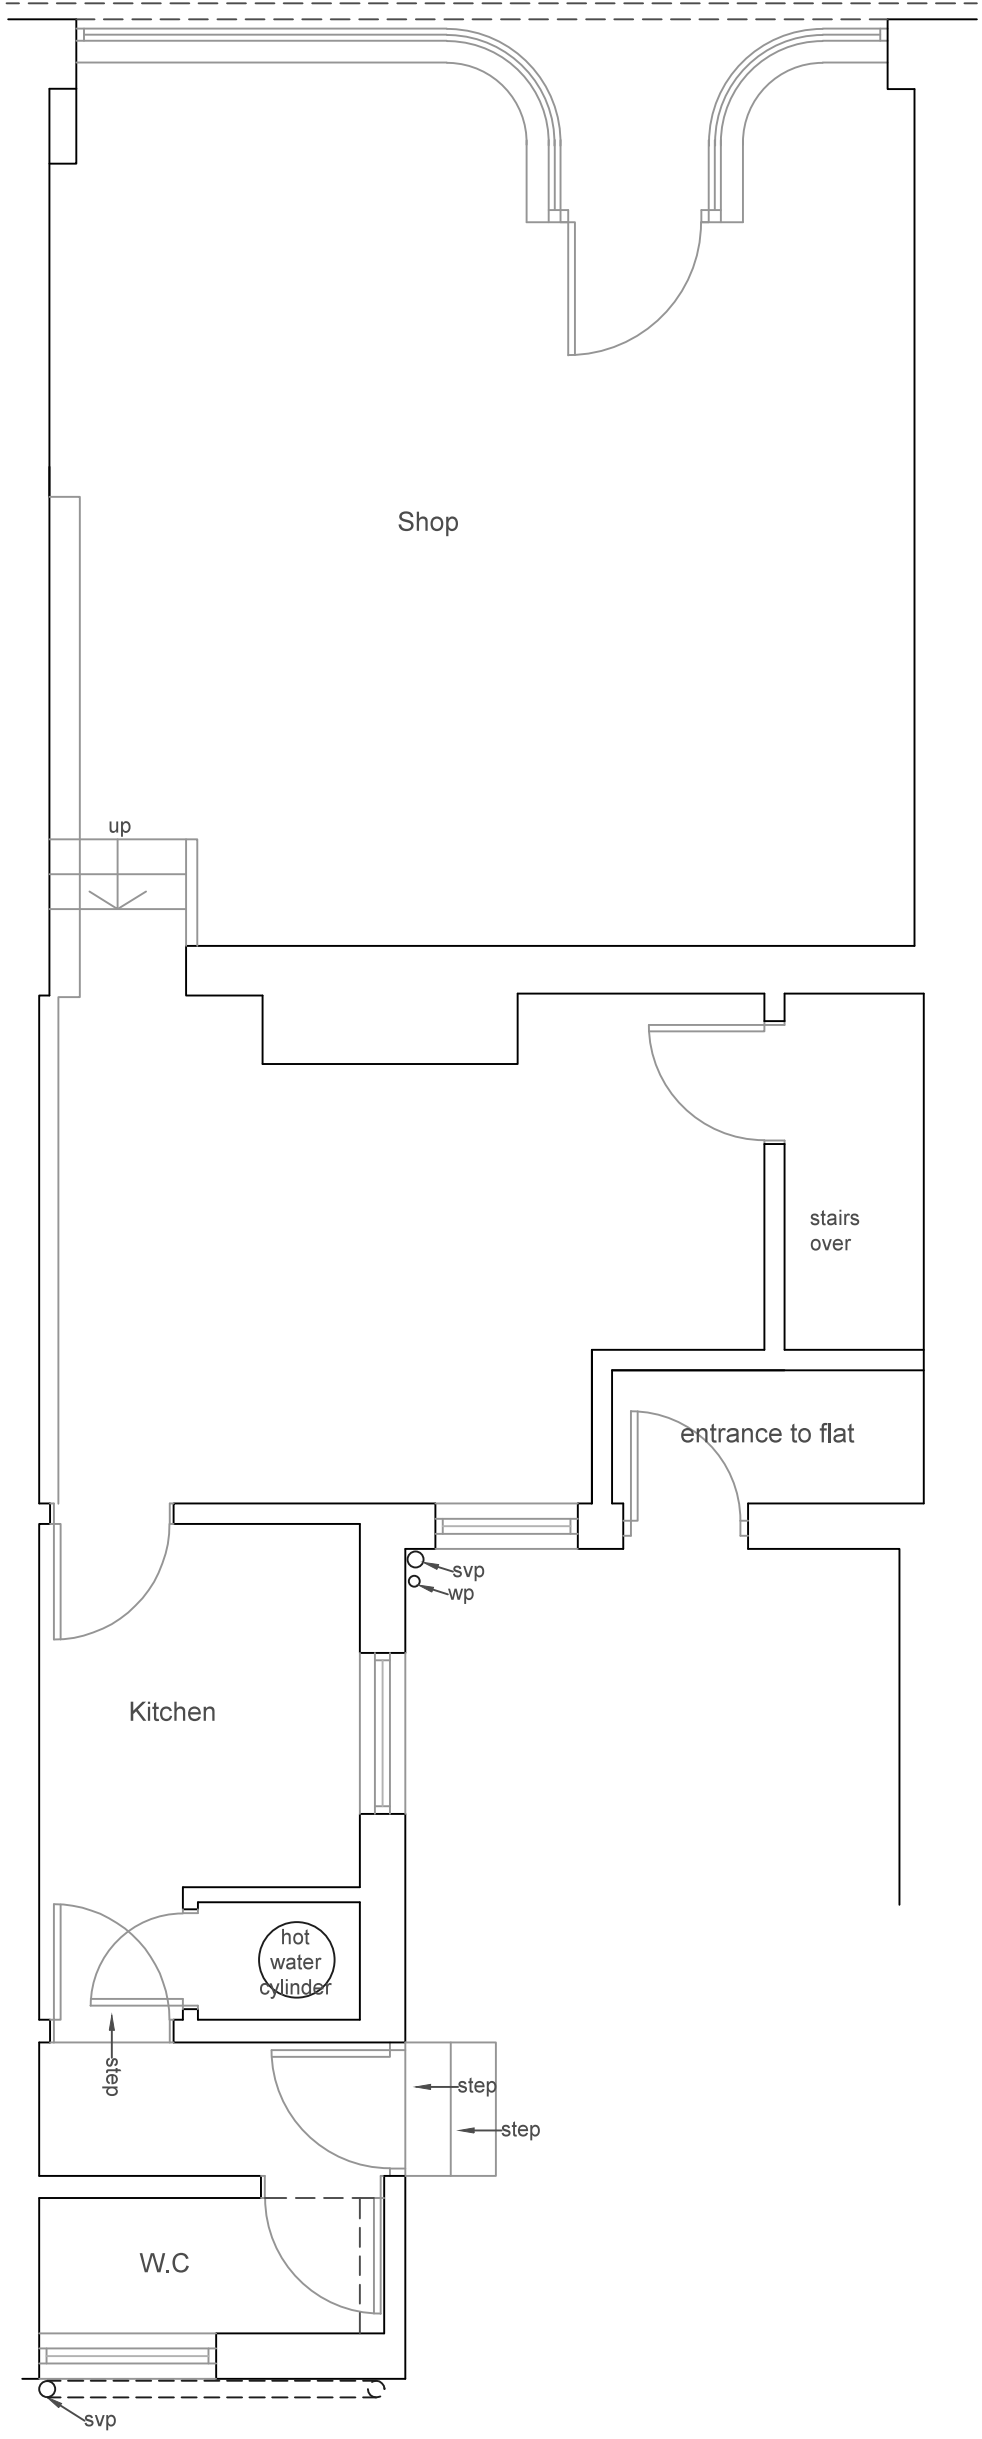

Plans (1:50)

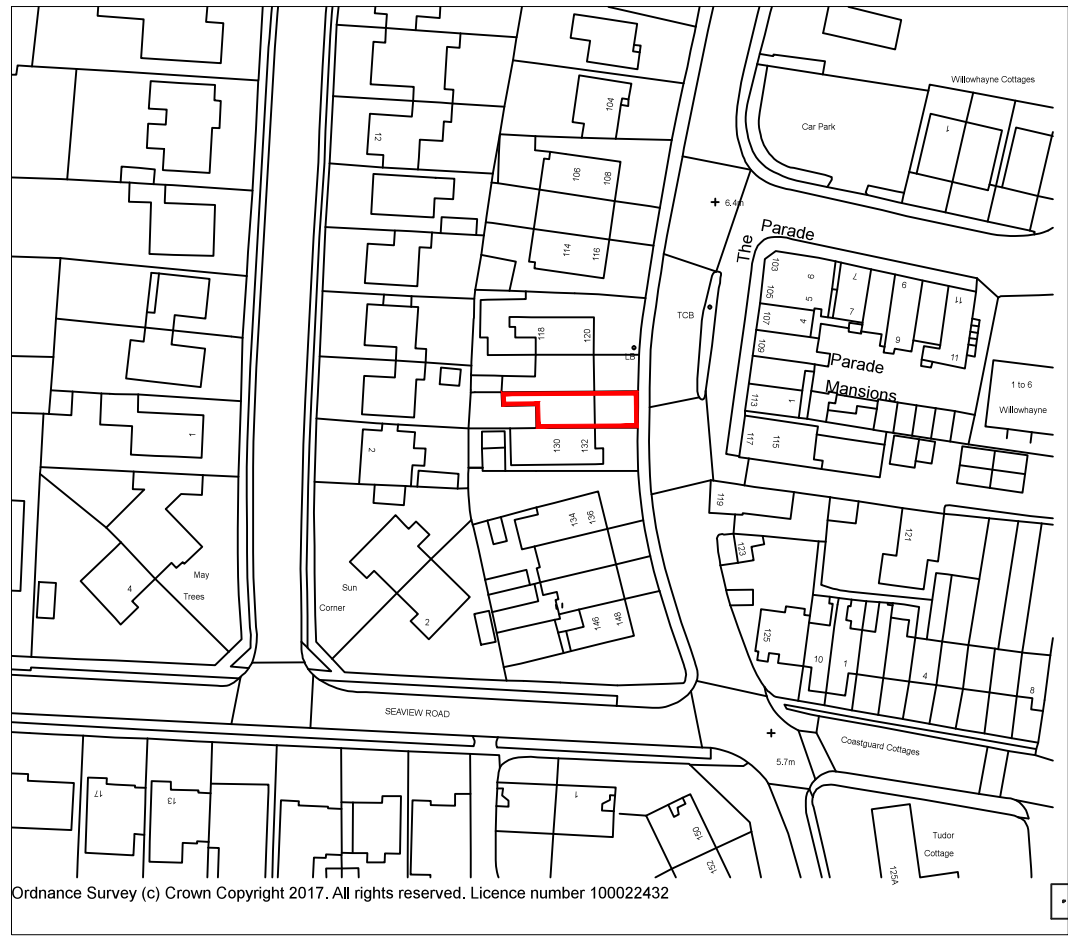


Site Location Plan (scale 1:1250)




Elevation (1:50)


PROPOSED

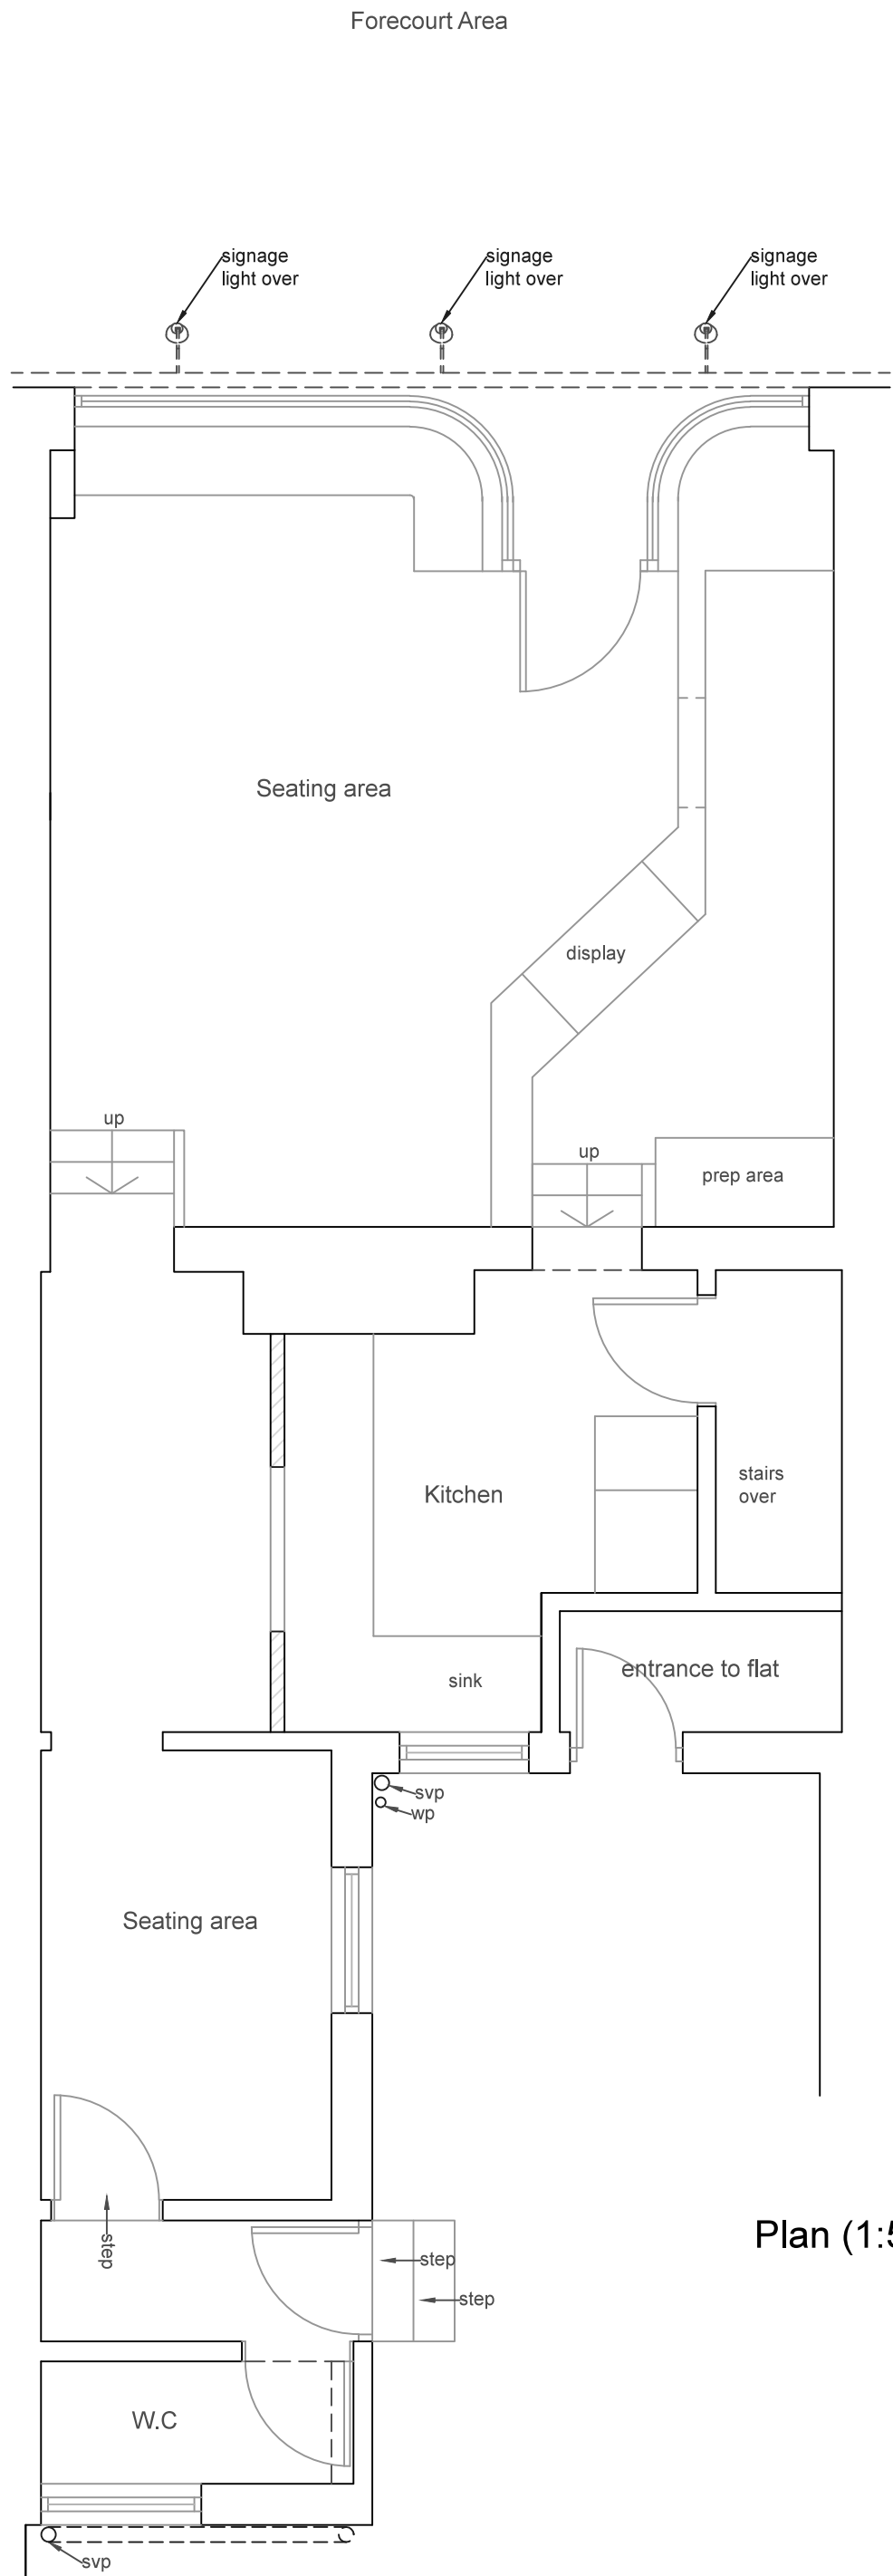

Plan (1:50)

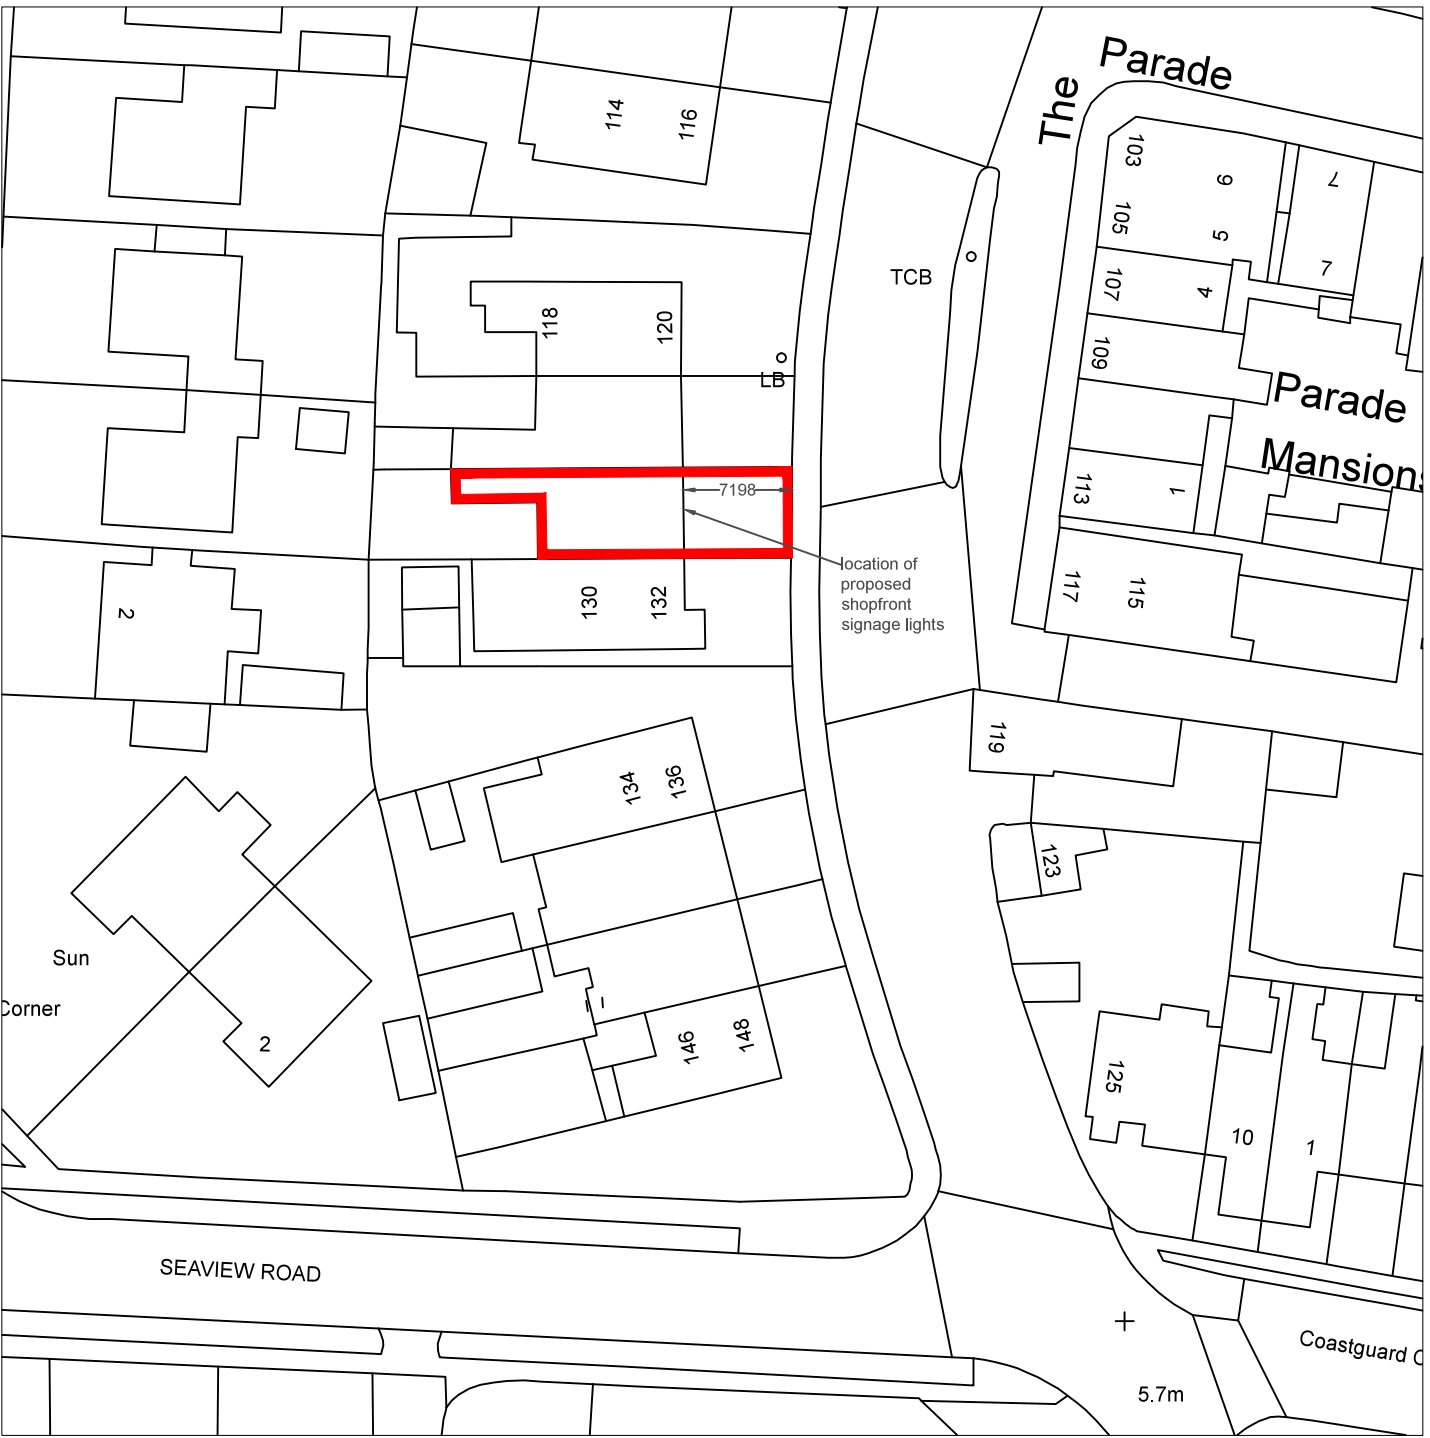

Site Block Plan (scale 1:500)

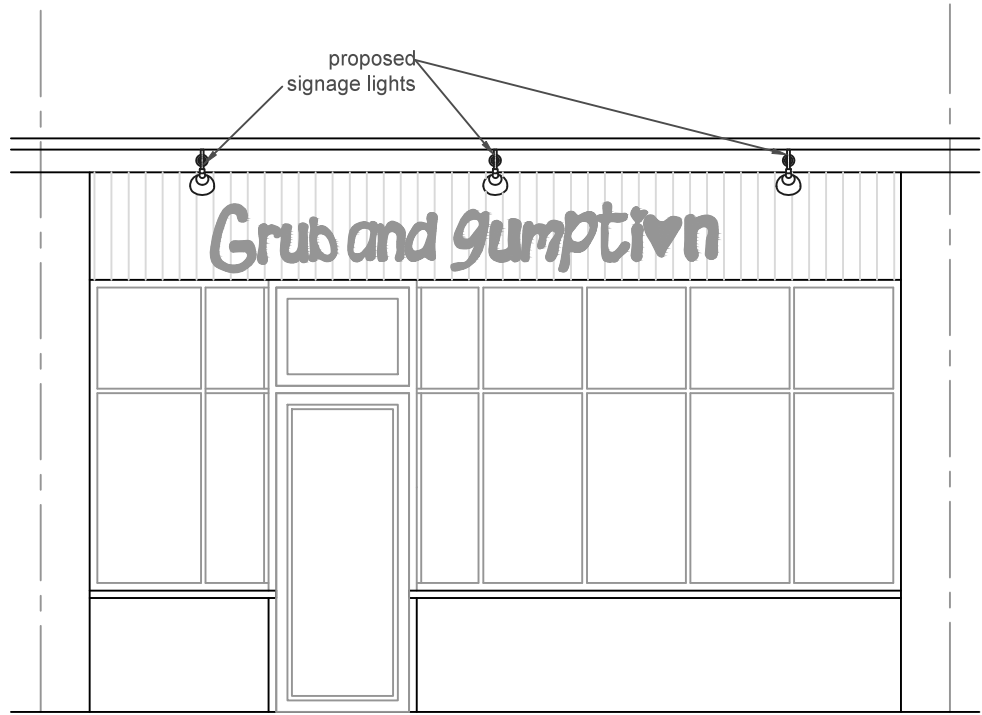

Elevation (1:50)

SHOPFRONT SIGNAGE LIGHTING

Revisions		
Rev	Description	By

All dimensions to be checked on site prior to commencement of work, except for planning purposes. This drawing is the copyright of Inspired Design Studio Ltd. and may not be copied, altered or reproduced in any way without written authority.	
Client:	Ms L Kemp
Project Address:	126 Sea Road East Preston West Sussex BN16 1NN
Drawing Title:	Existing and Proposed Plans, Elevations, Site Location Plan and Site Block Plan
Drawing Number:	1135.02
Scale:	As stated printed @ A1
Date:	20/09/2017