




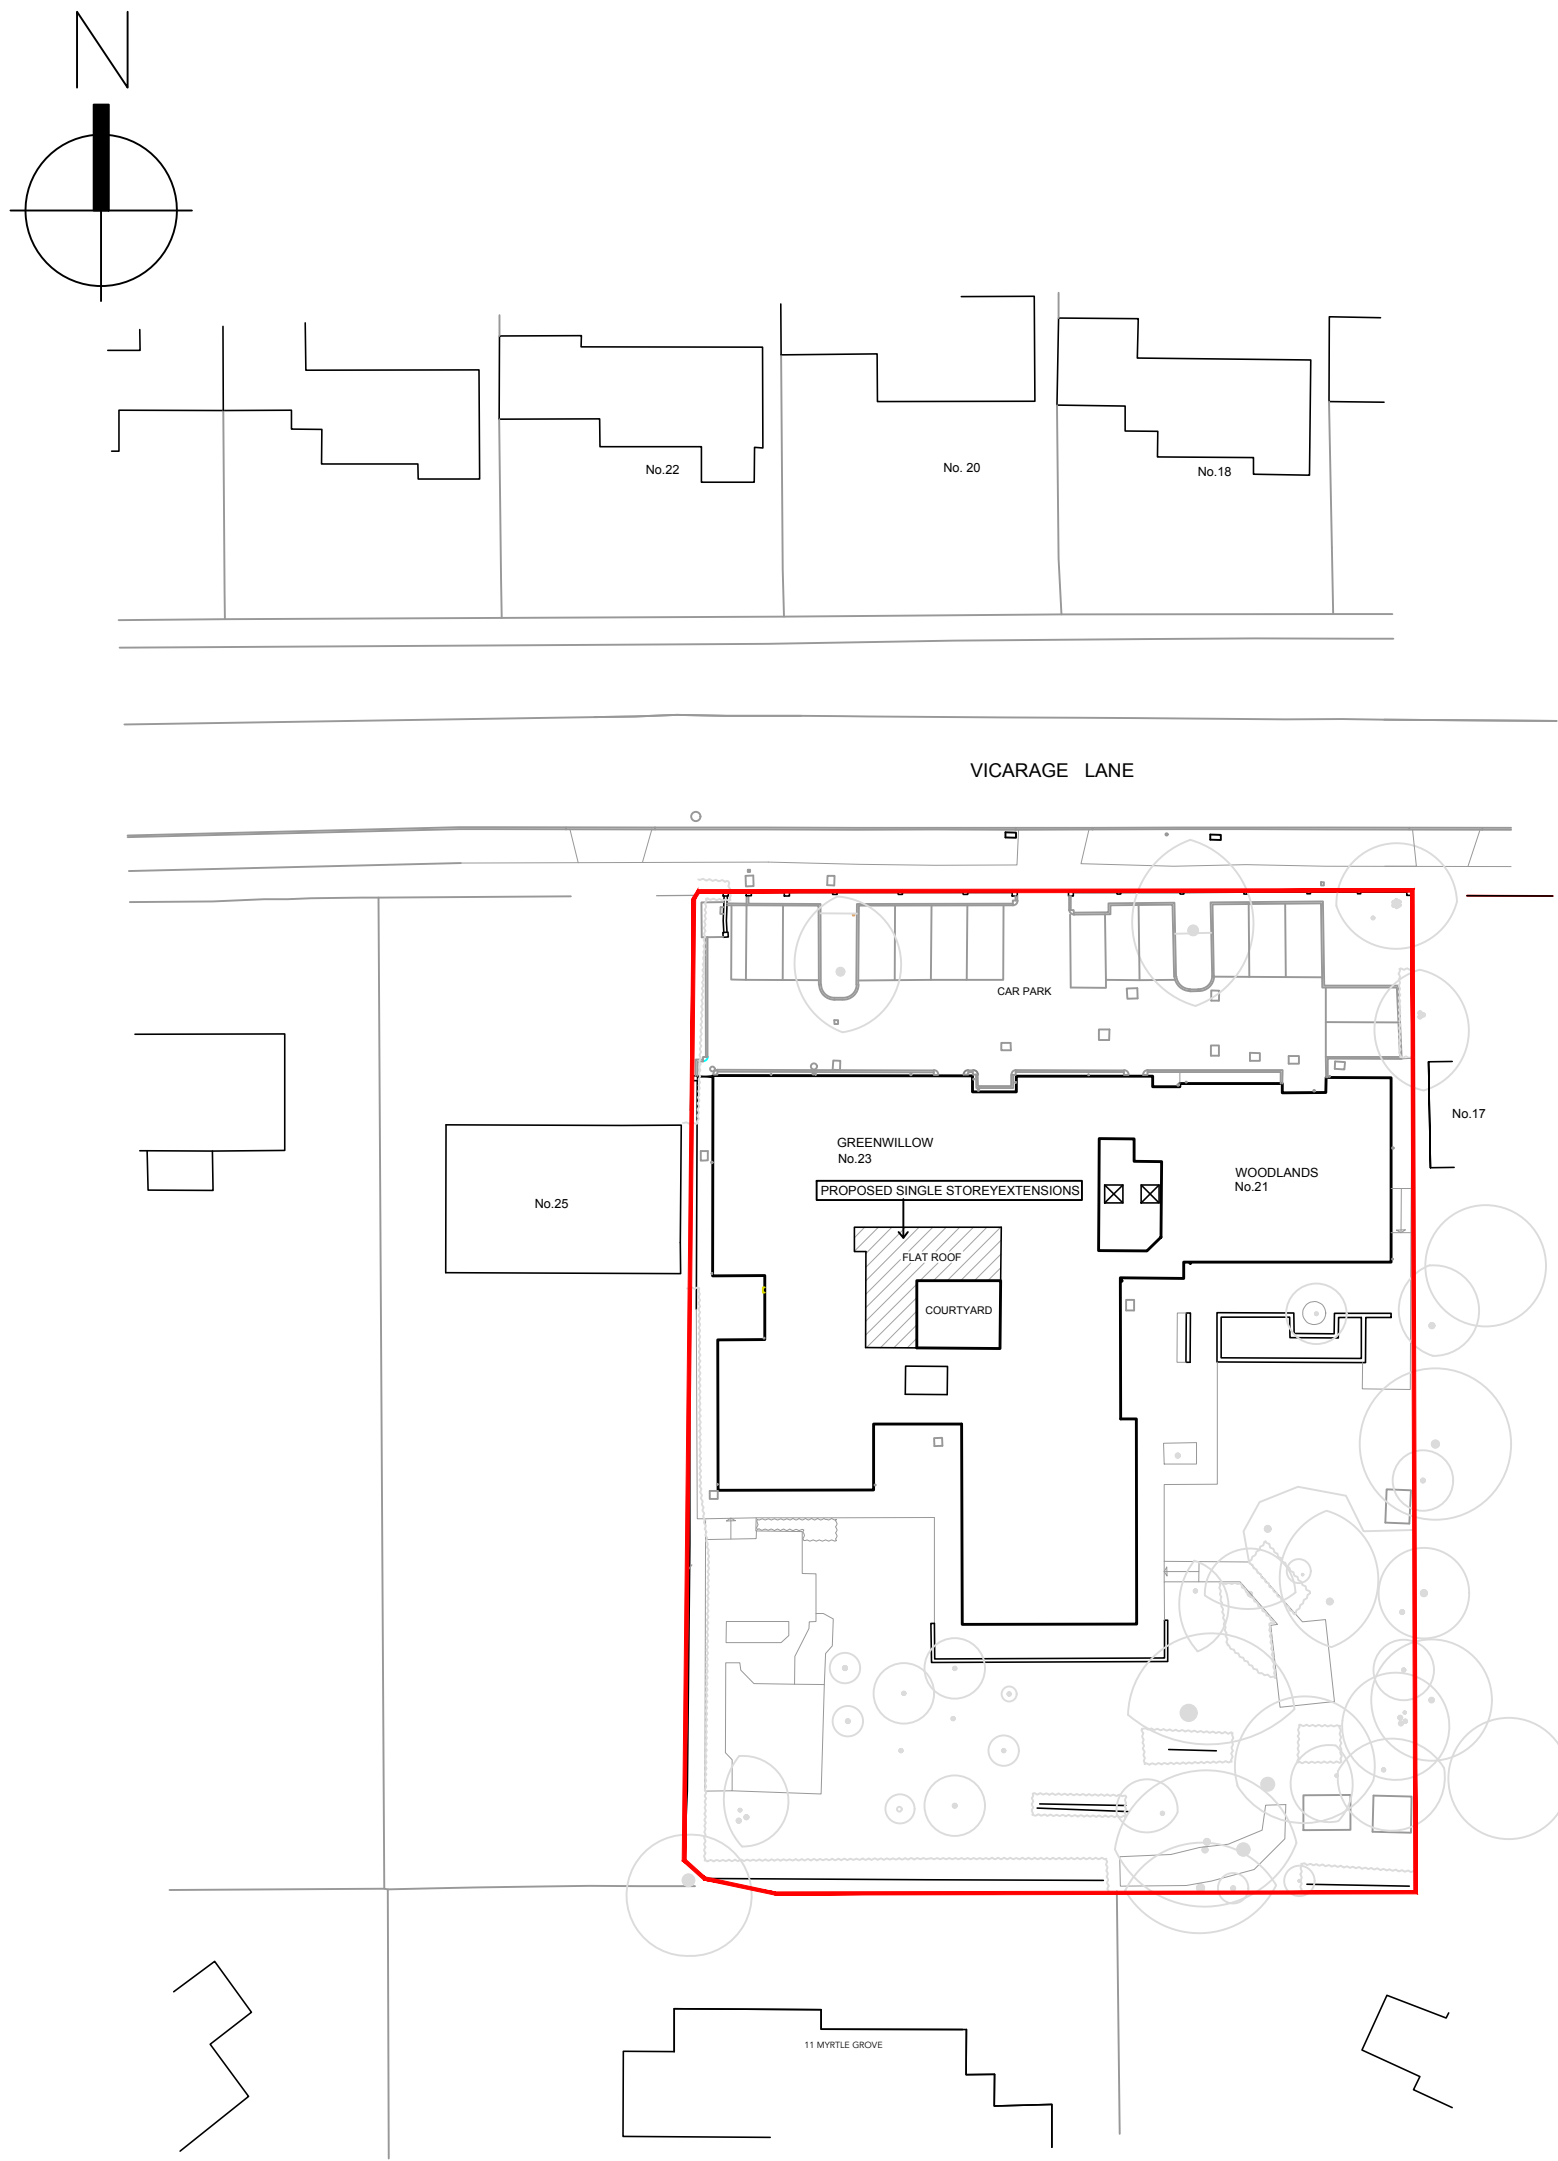

Proposed Block Plan
1:500

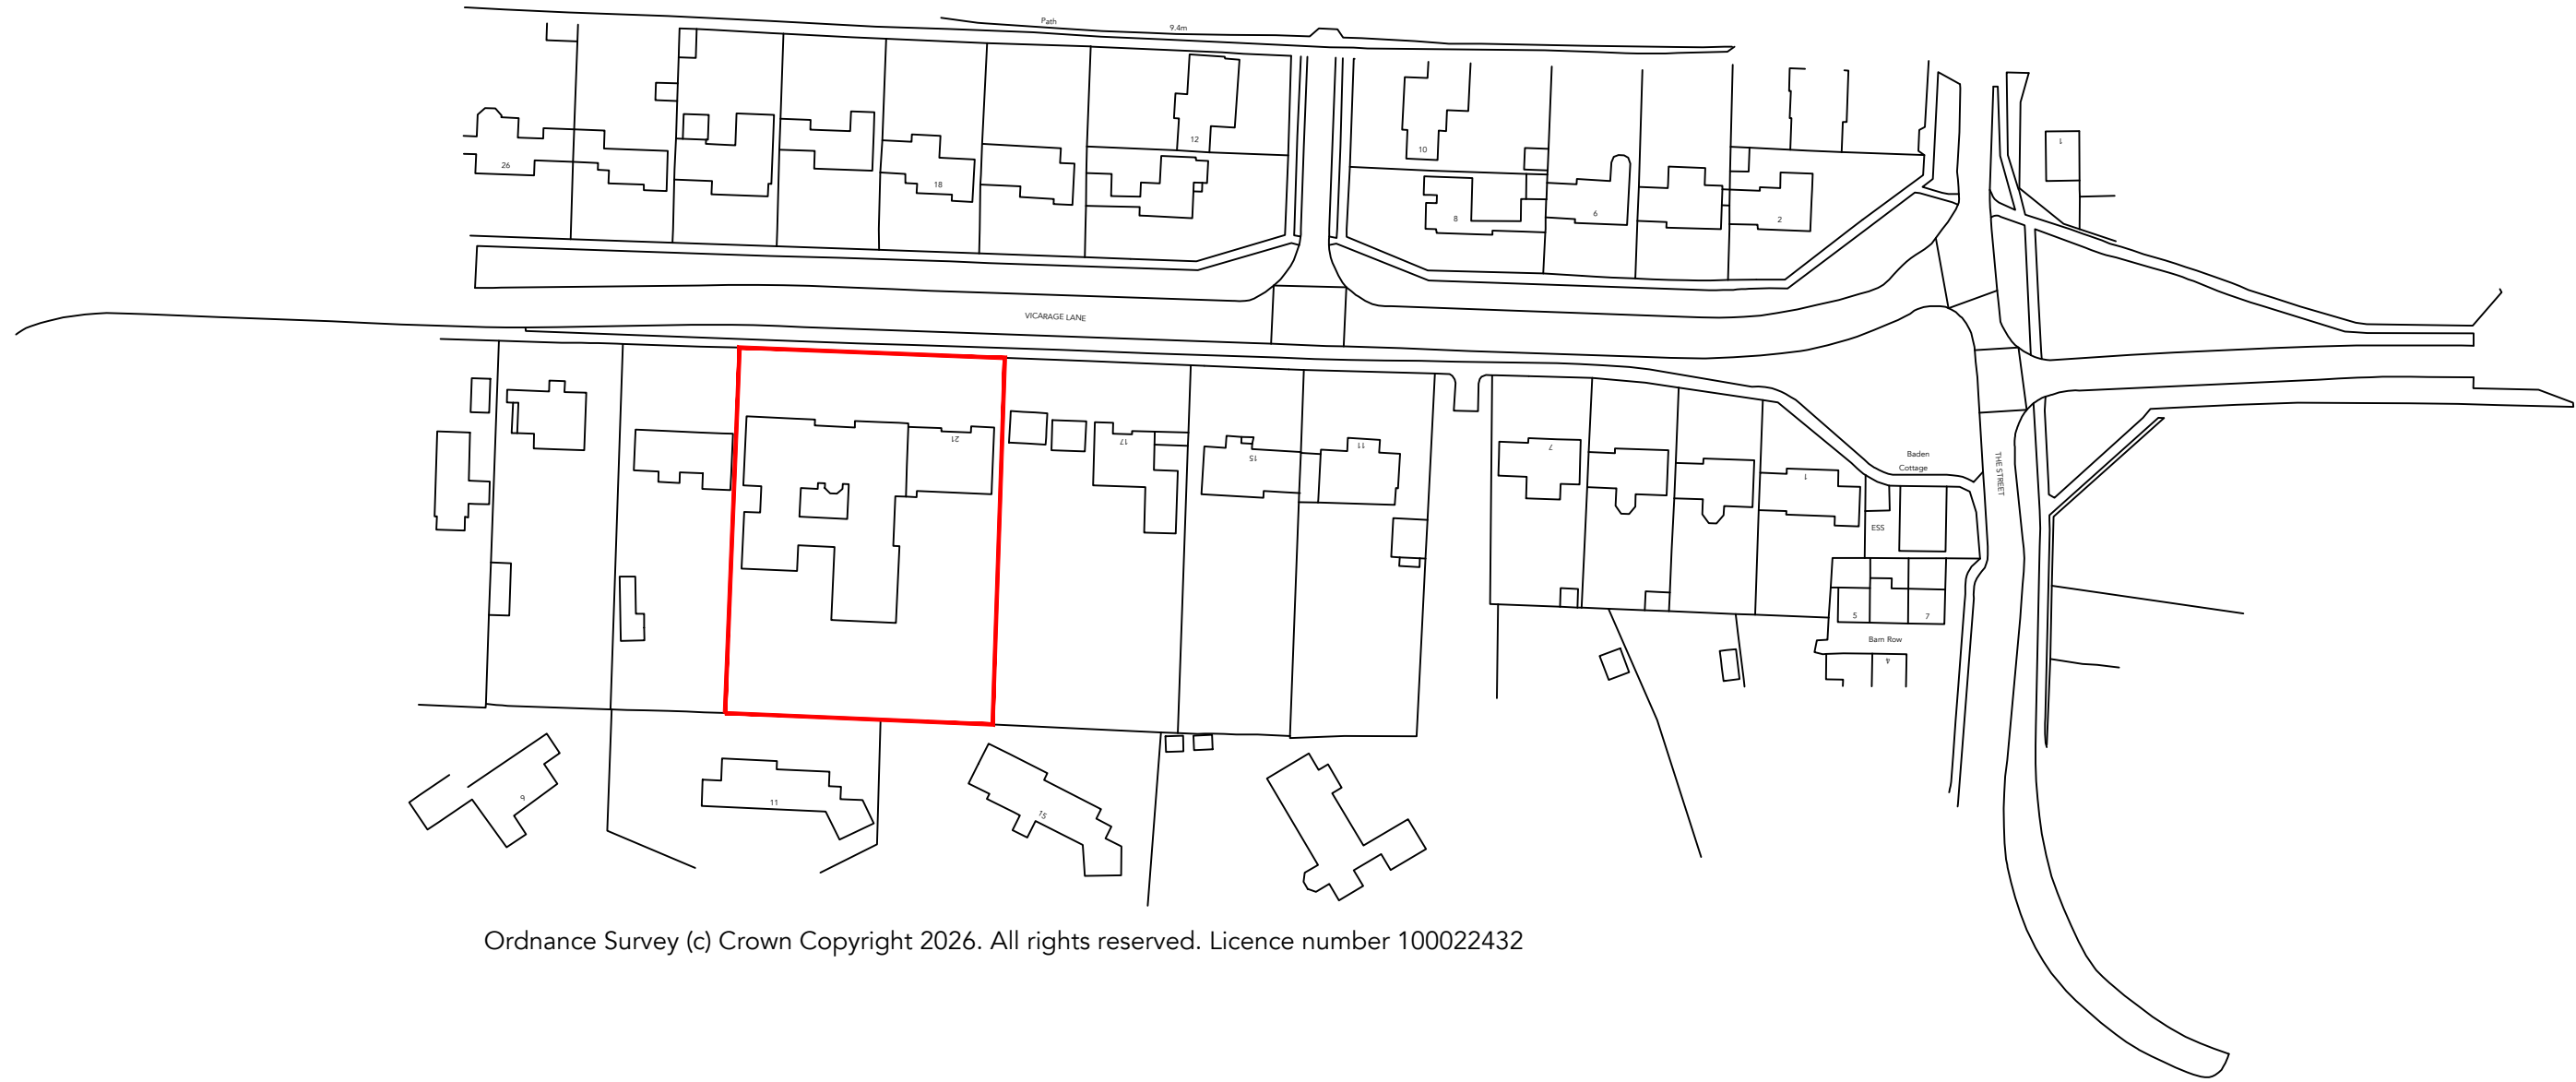

Site Location Plan
1:1250

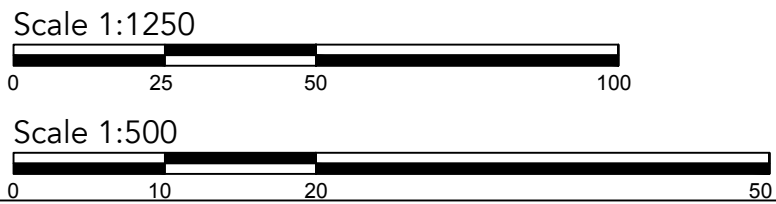

Notes:		
Revisions:		
This drawing is the property of Fuller Architects and is not to be copied, reproduced, retained or disclosed to any unauthorised person either wholly or in part without prior consent. Do not scale from this drawing except for Planning purposes. Use all figured dimensions only. All figured dimensions to be checked on site prior to construction. All discrepancies, errors and omissions to be reported to Fuller Architects prior to construction. Layout and dimensions existing building to be checked on site.		
Job Title		
Green Willow Residential Car Home, Vicarage Lane, East Preston		
Client		
Mrs J Dalli		
Drawing Name		
Proposed Block & Site Location Plan		
Drawing Status		
Planning		
Drawn by ML Date Apr 26		
Checked by LW Date Apr 26		
Drawing Scale		
1:1250, 1:500 at A1		
Drawing No Revision		
260025/ 03		