


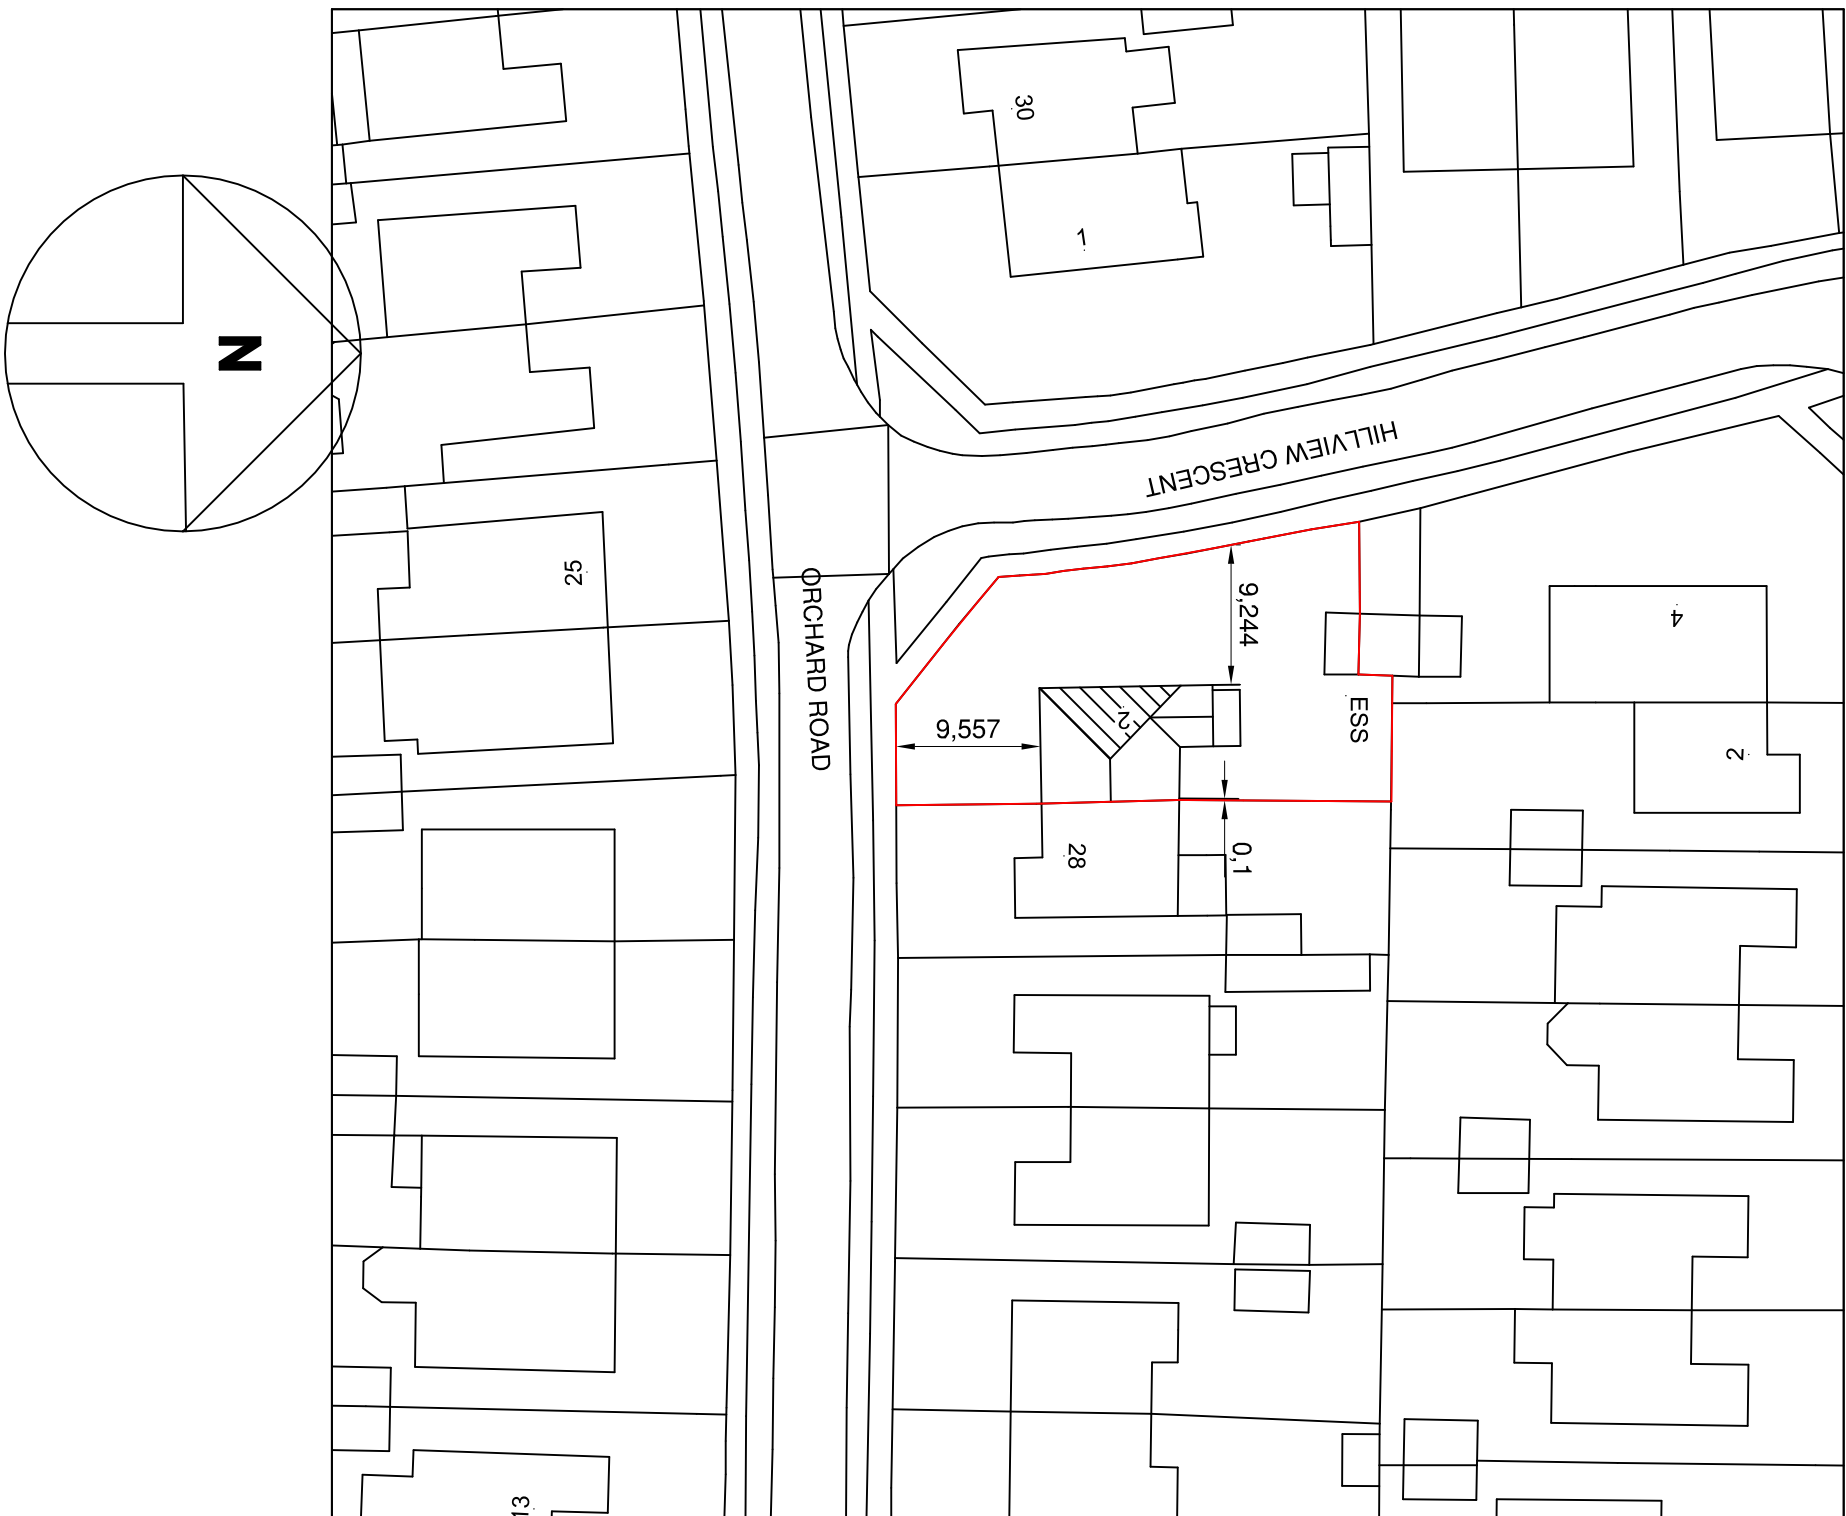

| REVISIONS |
|-----------|
|           |
|           |
|           |
|           |
|           |
|           |

## Notes

1. These are computerised drawings for the purposes of planning & building regulations approvals & are based on overall measurements.

2. Dimensions shown must not be relied upon and must be checked on site and verified prior to commencement of work.

3. Where applicable this drawing is to be read in conjunction with other consultants' drawings & calculations.

4. Do not scale from these drawings, except for planning purposes.

5. Any Work undertaken prior to Planning and Building Regulations Approval is done so entirely at the Client/Contractors own risk.

© 2017 J. Murray

TIM MURRAY MBEng

BUILDING CONSULTANT

6 Middleton Court, Elmer R

Middleton - on - Sea

West Sussex, PO22 6L

## BUILDING ENGINEER

## BUILDING ENGINEER

Tel: 01243 583676

## PROJECT DETAIL

## 2 HILLVIEW CRESCENT

BN16 1BD

BN16 1RD

## LOFT CONVERSION/REAR EXTENSION

FOR: PETER THOMAS

|                   |          |
|-------------------|----------|
| DRAWING           | SCAL     |
| BLOCK PLAN        | 1:500    |
| DATE: JULY 2017   |          |
| DRAWN: T. Murray  |          |
| DRAWING: 17/27/14 | REVISION |