


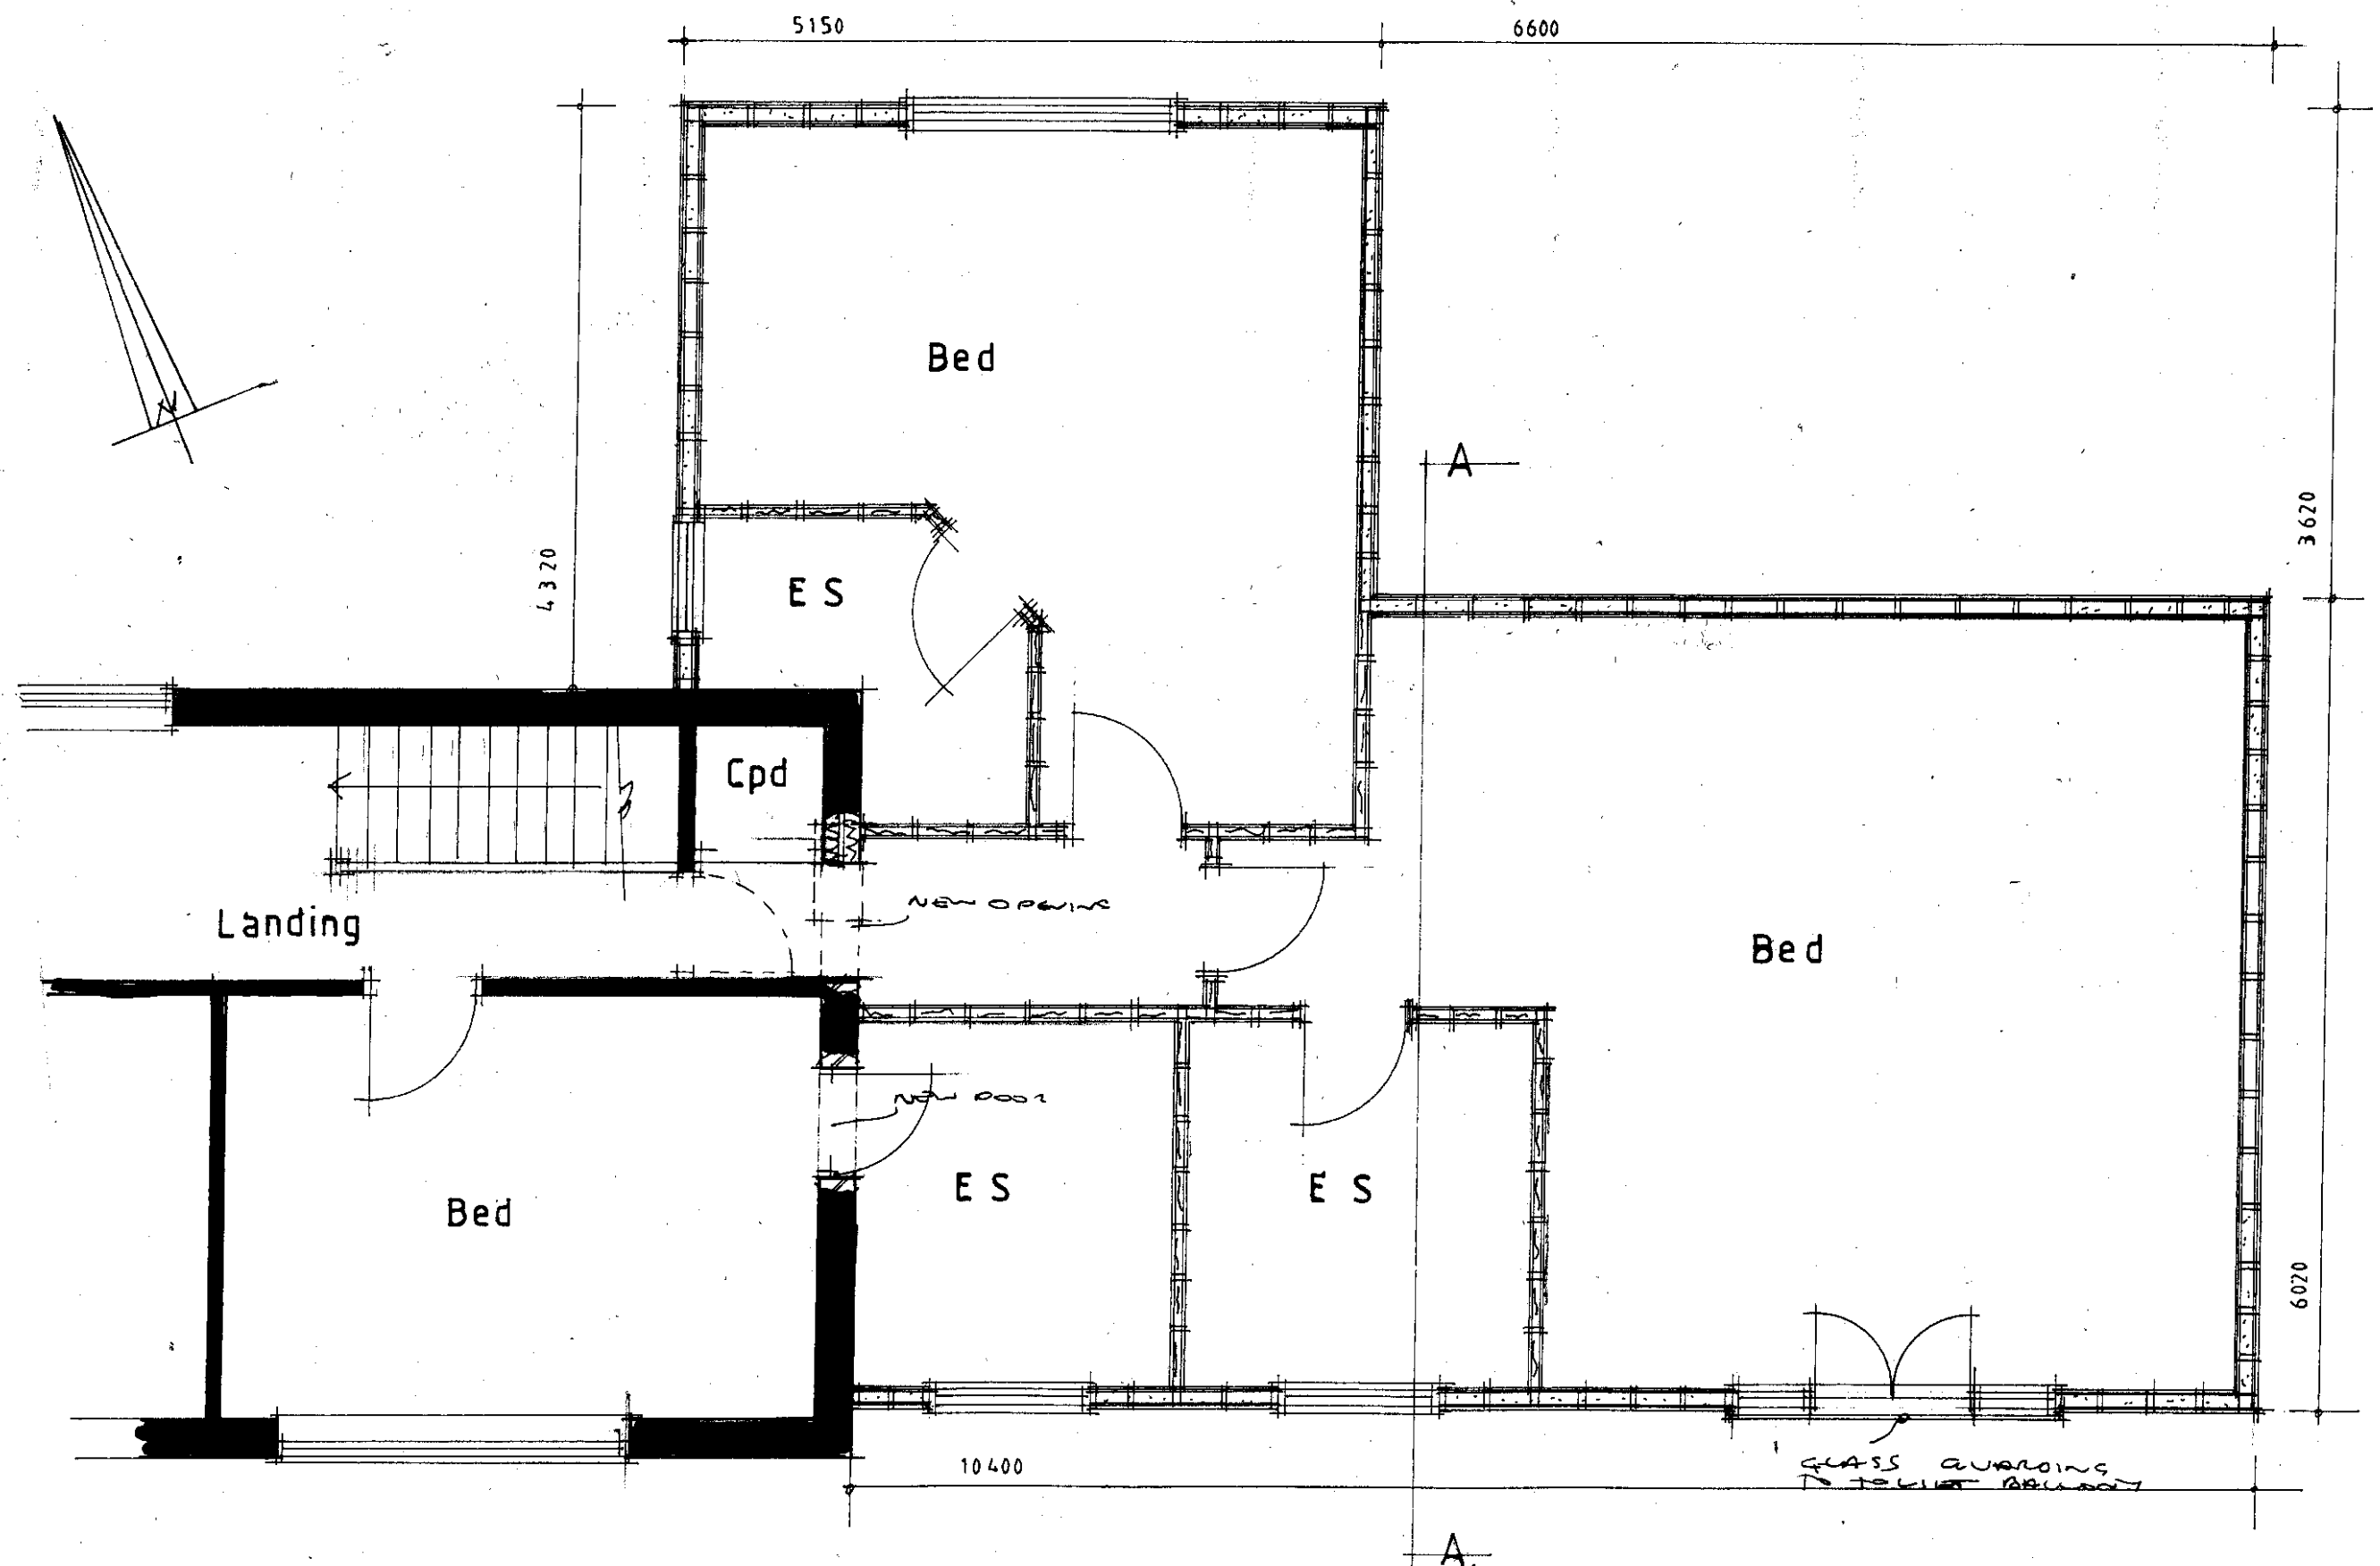

Proposed First floor



AJ SALTER & SON
 Architectural Technicians
 and Surveyors
 50 WINDSOR ROAD, WORTHING,
 WEST SUSSEX, BN11 2LY
 Tel/Fax: (01903 209496)
 E-mail: ajsalterandson@hotmail.com

C			
B			
A			
Client	Mr & Mrs Johnson		
Address	Craven Cottage : 20 TAMARISK WAY EAST PRESTON		
Drawing	First floor	No.	1221:2
Scale	1:50	Drawn	B
		Date	MAR/APR 21