



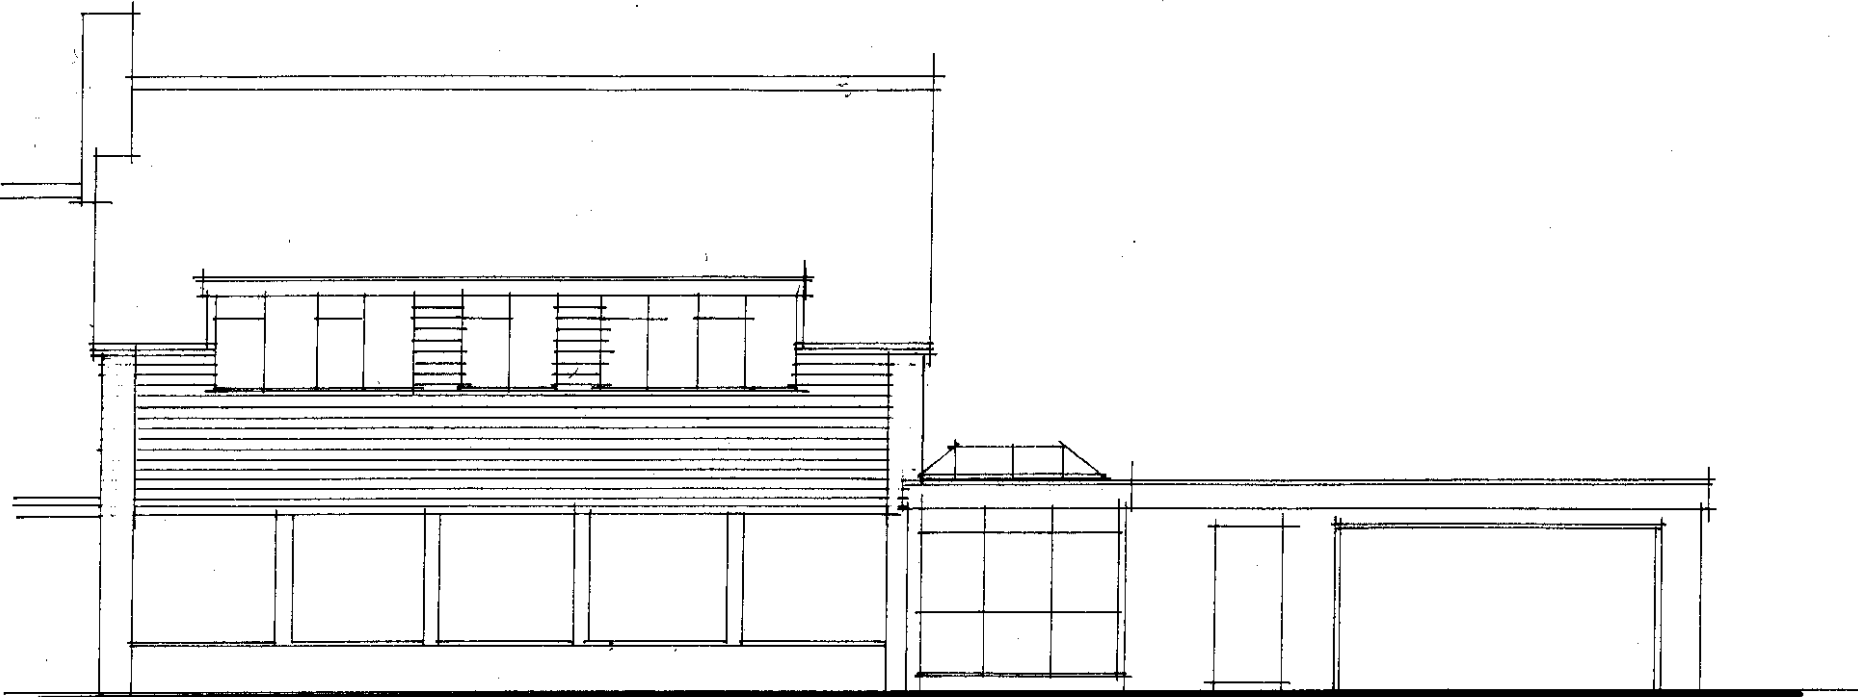


South - existing 1:100

0 1 2 3 4 5m 1:100 @ A3

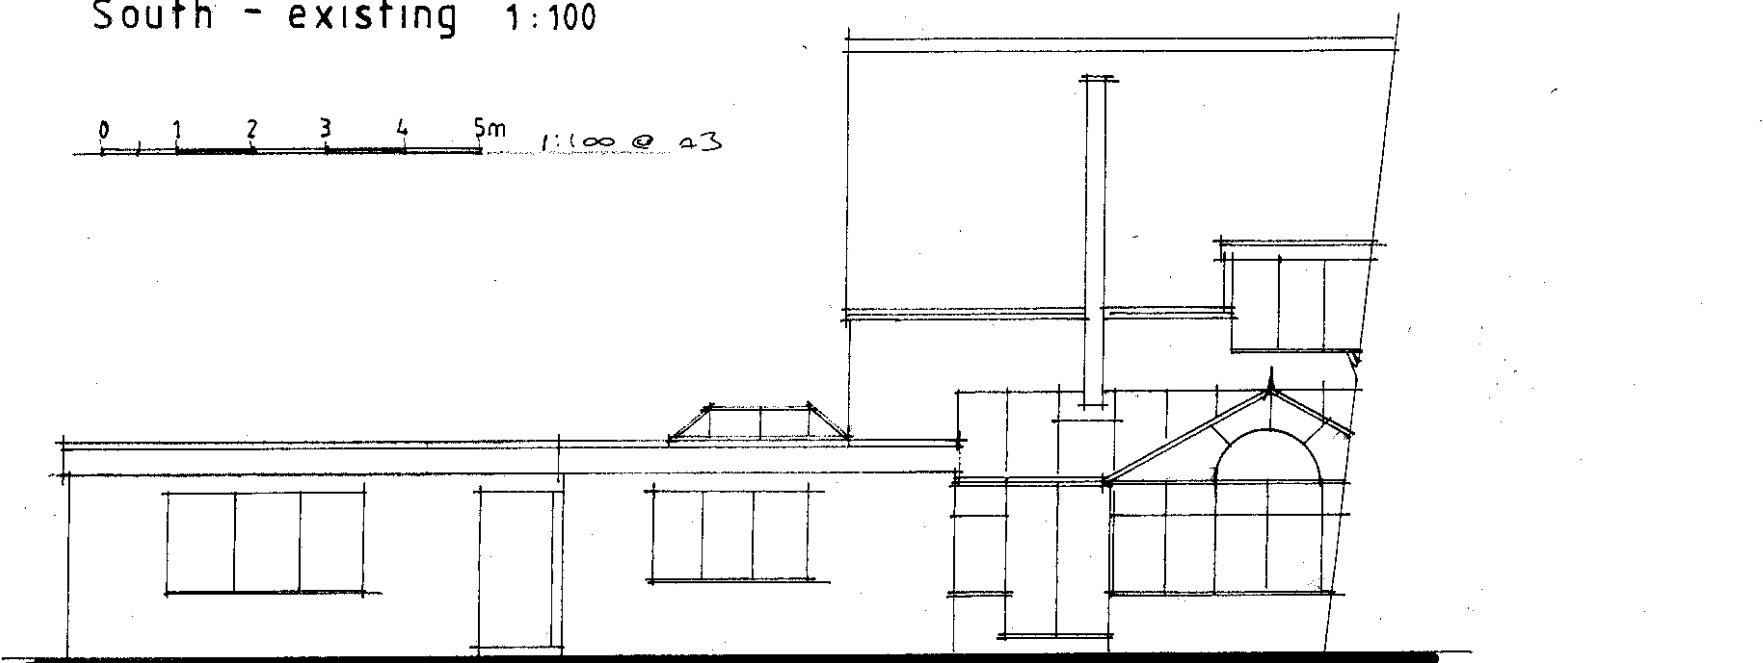


North

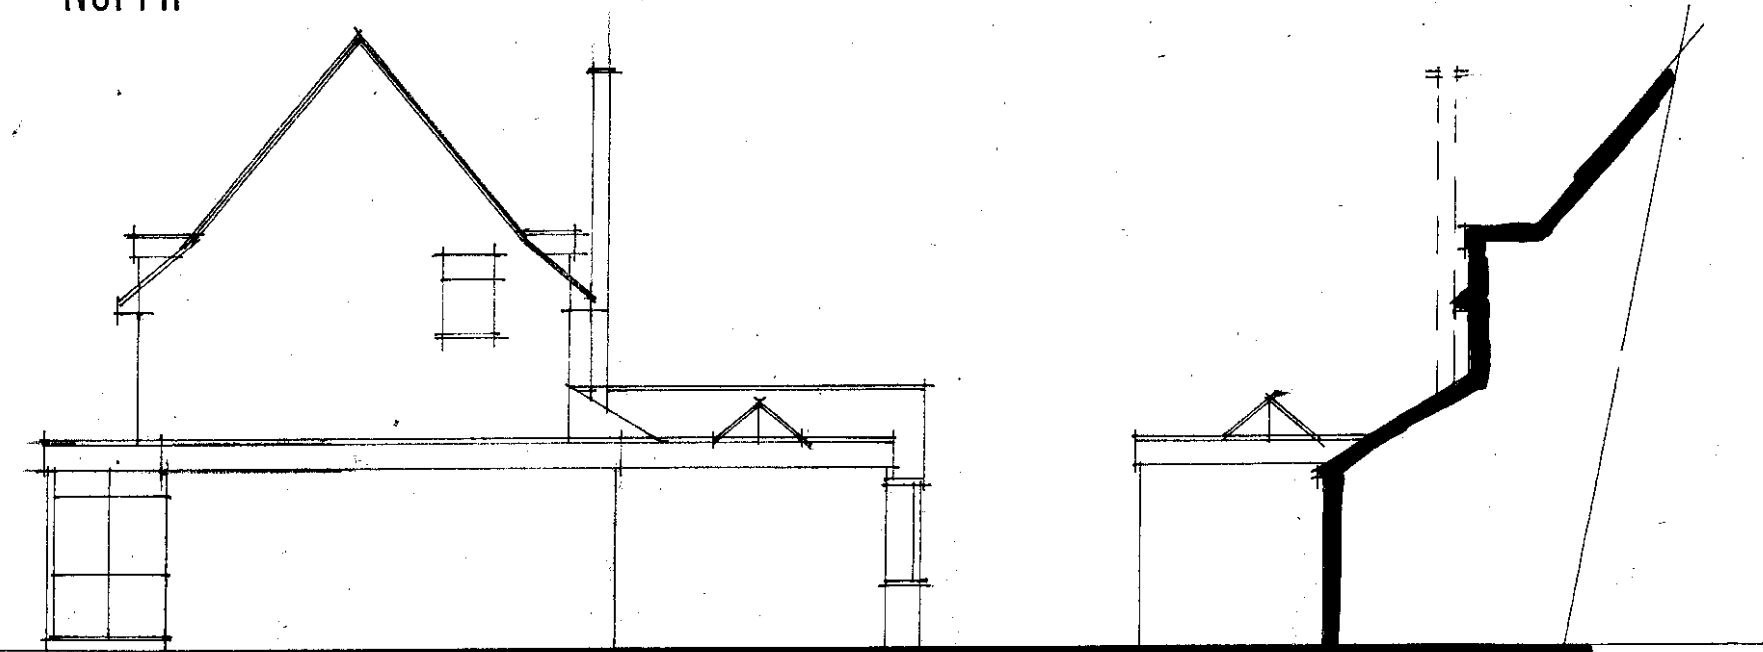

East

West

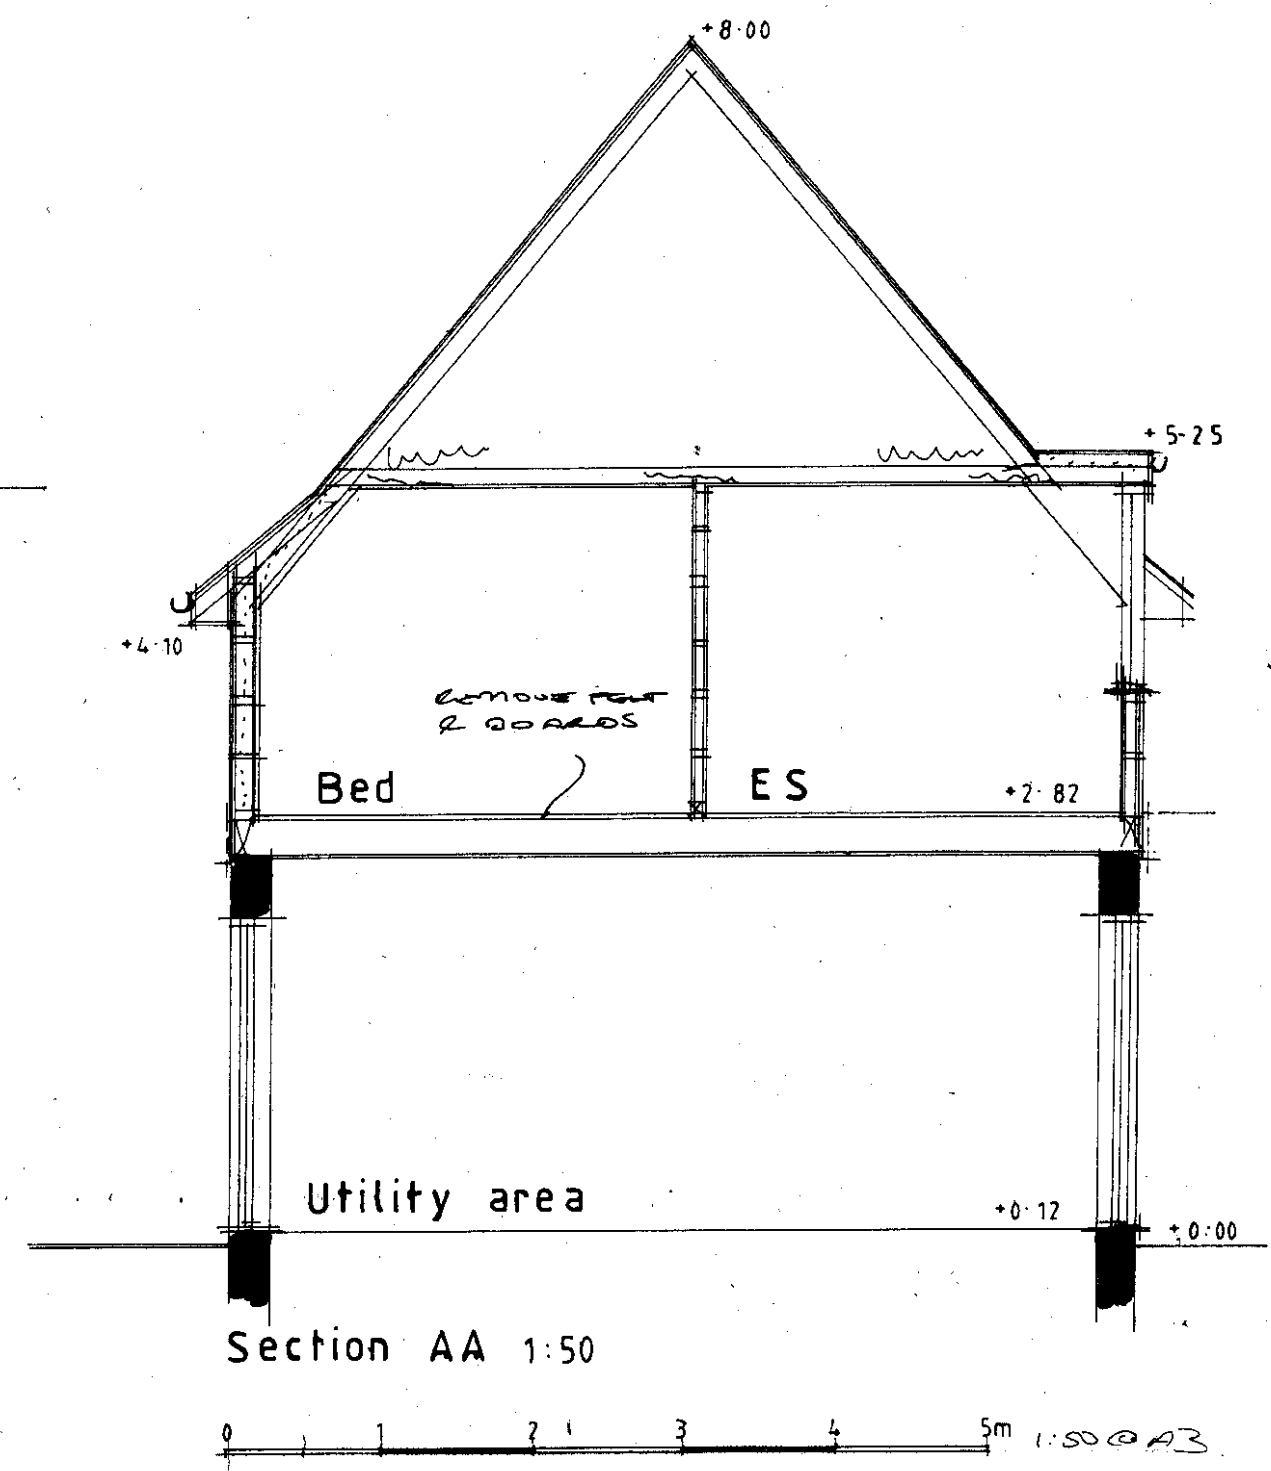

Section AA 1:50

0 1 2 3 4 5m 1:50 @ A3

AJ SALTER & SON
Architectural Technicians
and Surveyors
50 WINDSOR ROAD, WORTHING,
WEST SUSSEX, BN11 2LY
Tel/Fax: (01903 209496)
E-mail: ajsalterandson@hotmail.com

C		
B		
A		
Client	Mr & Mrs Johnson	
Address	Craven Cottage : 20 TAMARISK WAY EAST PRESTON	
Drawing	Section + Extg elevations	No. 1221:4
Scale	1:50 1:100	Drawn B Date APR '21