


Side (South) Elevation

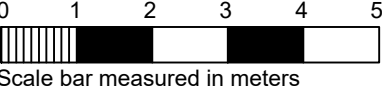


Illuminated advertising sign is to be permanently fixed at height indicated. Sign to be aluminium flat composite panel, approximately 0.9m long x 0.3m high with 60mm returns. Panel is to be finished with printed self adhesive lettering. Panel is to be fitted to external wall with aluminium angles and screw fixings into returns. Sign is to be illuminated from above with external black pelmet/trough lights with IP65 fittings. The lights are to be static and fitted along the entire length over sign to provide an illuminance level of 300cd/sq.m. Light is to be operated with a light sensor (start up) and programmer to allow them to go off between 11.00pm and 5.00am


Illuminated advertising sign is to be permanently fixed at height indicated. Sign to be aluminium flat composite panel, approximately 5.2m long x 2.05m high with 60mm returns. Panel is to be finished with printed self adhesive lettering. Panel is to be fitted to external wall with aluminium angles and screw fixings into returns. Sign is to be illuminated from above with external black pelmet/trough lights with IP65 fittings. The lights are to be static and fitted along the entire length over sign to provide an illuminance level of 300cd/sq.m. Light is to be operated with a light sensor (start up) and programmer to allow them to go off between 11.00pm and 5.00am

Illuminated advertising sign is to be permanently fixed at height indicated. Sign to be aluminium flat composite panel, approximately 6.225m long x 2.260m high with 60mm returns. Panel is to be finished with printed self adhesive lettering. Panels are to be fitted to external wall with aluminium angles and screw fixings into returns. Sign is to be illuminated from above with external black pelmet/trough lights with IP65 fittings. The lights are to be static and fitted along the entire length over sign to provide an illuminance level of 300cd/sq.m. Lights are to be operated with a light sensor (start up) and programmer to allow them to go off between 11.00pm and 5.00am

Non-illuminated advertising sign is to be permanently fixed at height indicated. Sign to be aluminium flat composite panel, 0.555m long x 0.500m high with 60mm returns. Panel is to be finished with printed self adhesive lettering. Panels are to be fitted to external wall with aluminium angles and screw fixings into returns.

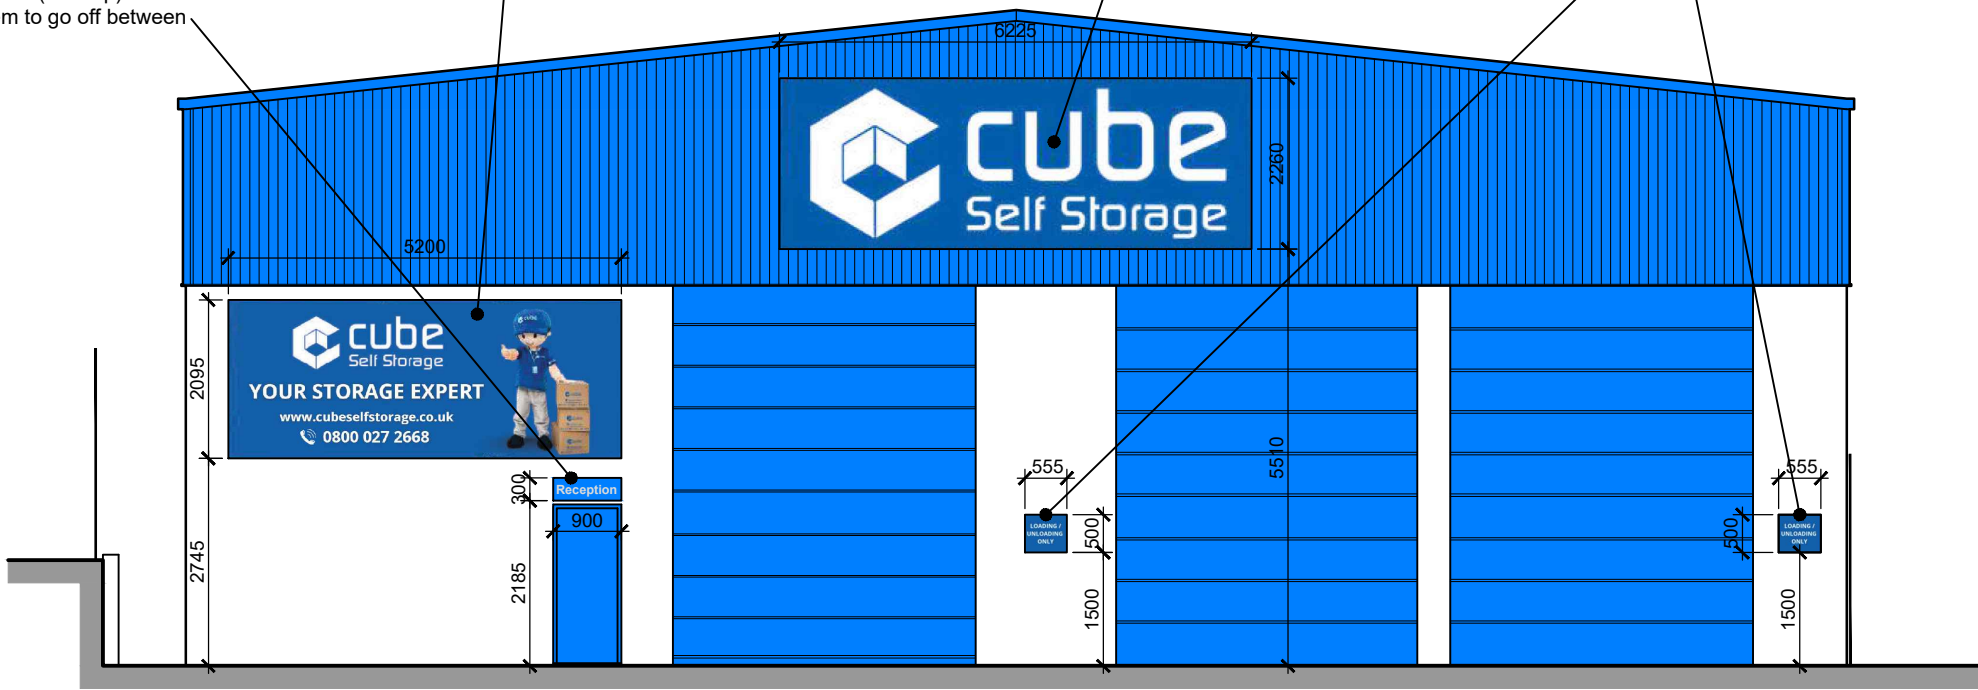


Front (West) Elevation

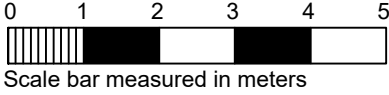


Non-illuminated advertising sign is to be permanently fixed at height indicated. Sign to be aluminium flat composite panel, 6.225m long x 2.260m high with 60mm returns. Panel is to be finished with printed self adhesive lettering. Panels are to be fitted to external wall with aluminium angles and screw fixings into returns.

Non-illuminated advertising sign is to be permanently fixed at height indicated. Sign to be aluminium flat composite panel, 6.225m long x 2.260m high with 60mm returns. Panel is to be finished with printed self adhesive lettering. Panels are to be fitted to external wall with aluminium angles and screw fixings into returns.

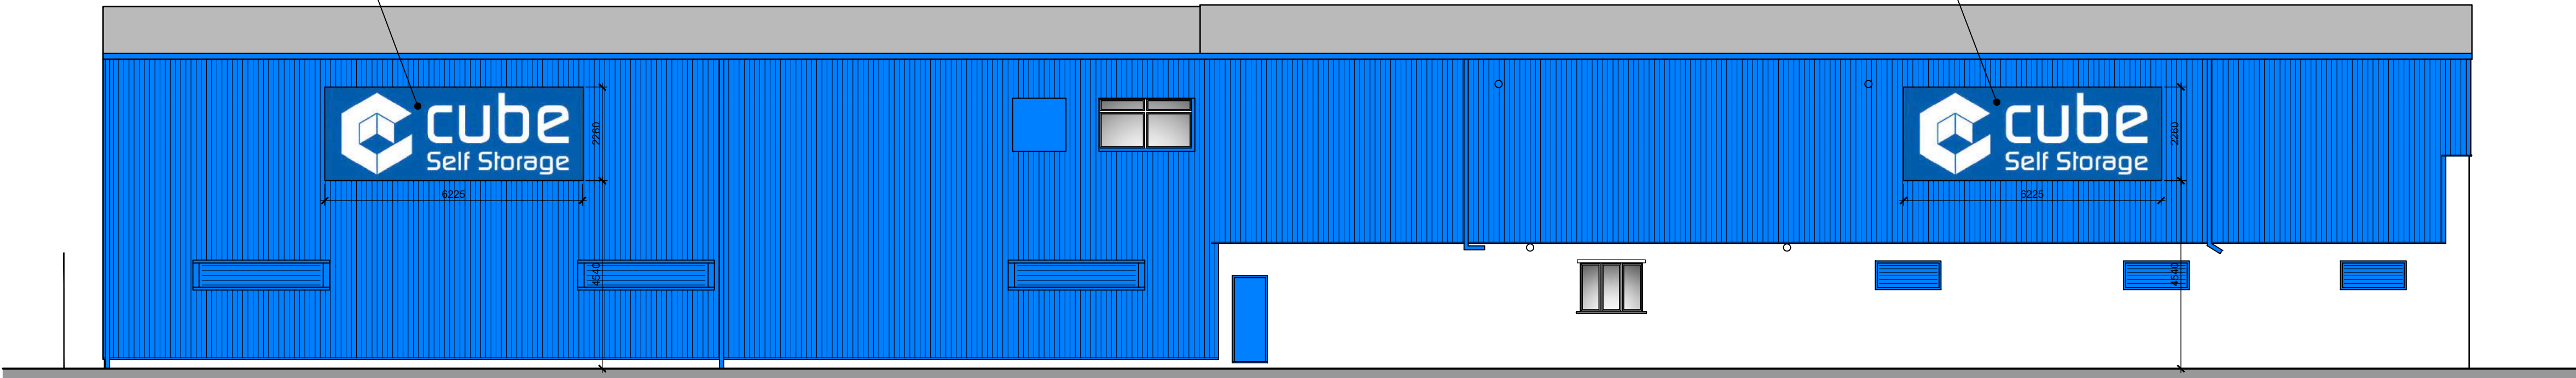

Side (North) Elevation

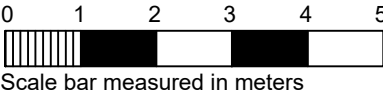


Non-illuminated advertising sign is to be permanently fixed at height indicated. Sign to be aluminium flat composite panel, 4.960m long x 1.8m high with 60mm returns. Panel is to be finished with printed self adhesive lettering. Panels are to be fitted to external wall with aluminium angles and screw fixings into returns.

Non-illuminated advertising sign is to be permanently fixed at height indicated. Sign to be aluminium flat composite panel, 1.8m long x 0.65m high with 60mm returns. Panel is to be finished with printed self adhesive lettering. Panels are to be fitted to external wall with aluminium angles and screw fixings into returns.



Rear (East) Elevation

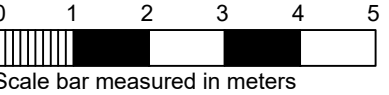


Copyright: All rights have been asserted under the Design, Patents, & Copyright Act 1988. This drawing shall not be reproduced without the prior approval of 3-D Architecture Ltd

Contractor to CHECK all dimensions & report any discrepancies. All works and materials used are to fully comply with ALL standards as required by the relevant Trade Associations, British Standards, Codes of Practice, Manufacturers Specifications (BSA Certification, etc.) All works to be carried out fully in accordance with any Engineer's Calculations, Details, & Instructions, as and where applicable.



PLANNING

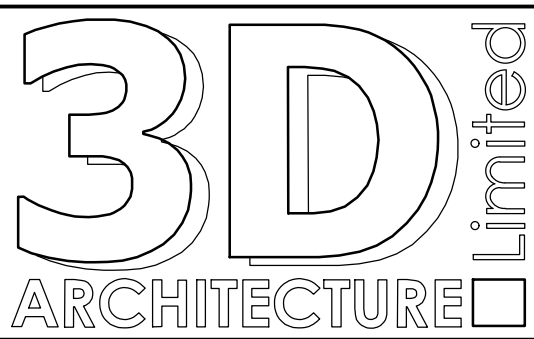

3-D Architecture Limited
15 Horsted Square, Bellbrook Industrial Estate,
Uckfield, East Sussex. TN22 1QG
Tel: 01825 764455 Fax: 01825 764455
Email: info@3d-architecture.co.uk

CLIENT

Cube Self Store

PROJECT

Station Road
East Preston, Littlehampton
West Sussex BN16 3AA

DRAWING TITLE

Elevations - Building A
As Proposed

SCALE: 1:100 DATE: December 2025 DRAWN BY: ANH

DRAWING NO: 2025/PL07 REVISION: B