ARUN DISTRICT COUNCIL EP/46/14/HH

Wayne Gander MCIAT
Architectural Technologist
98 Durrington Lane
Worthing
West Sussex BN13 2RQ
Tel/Fax 01903 694817

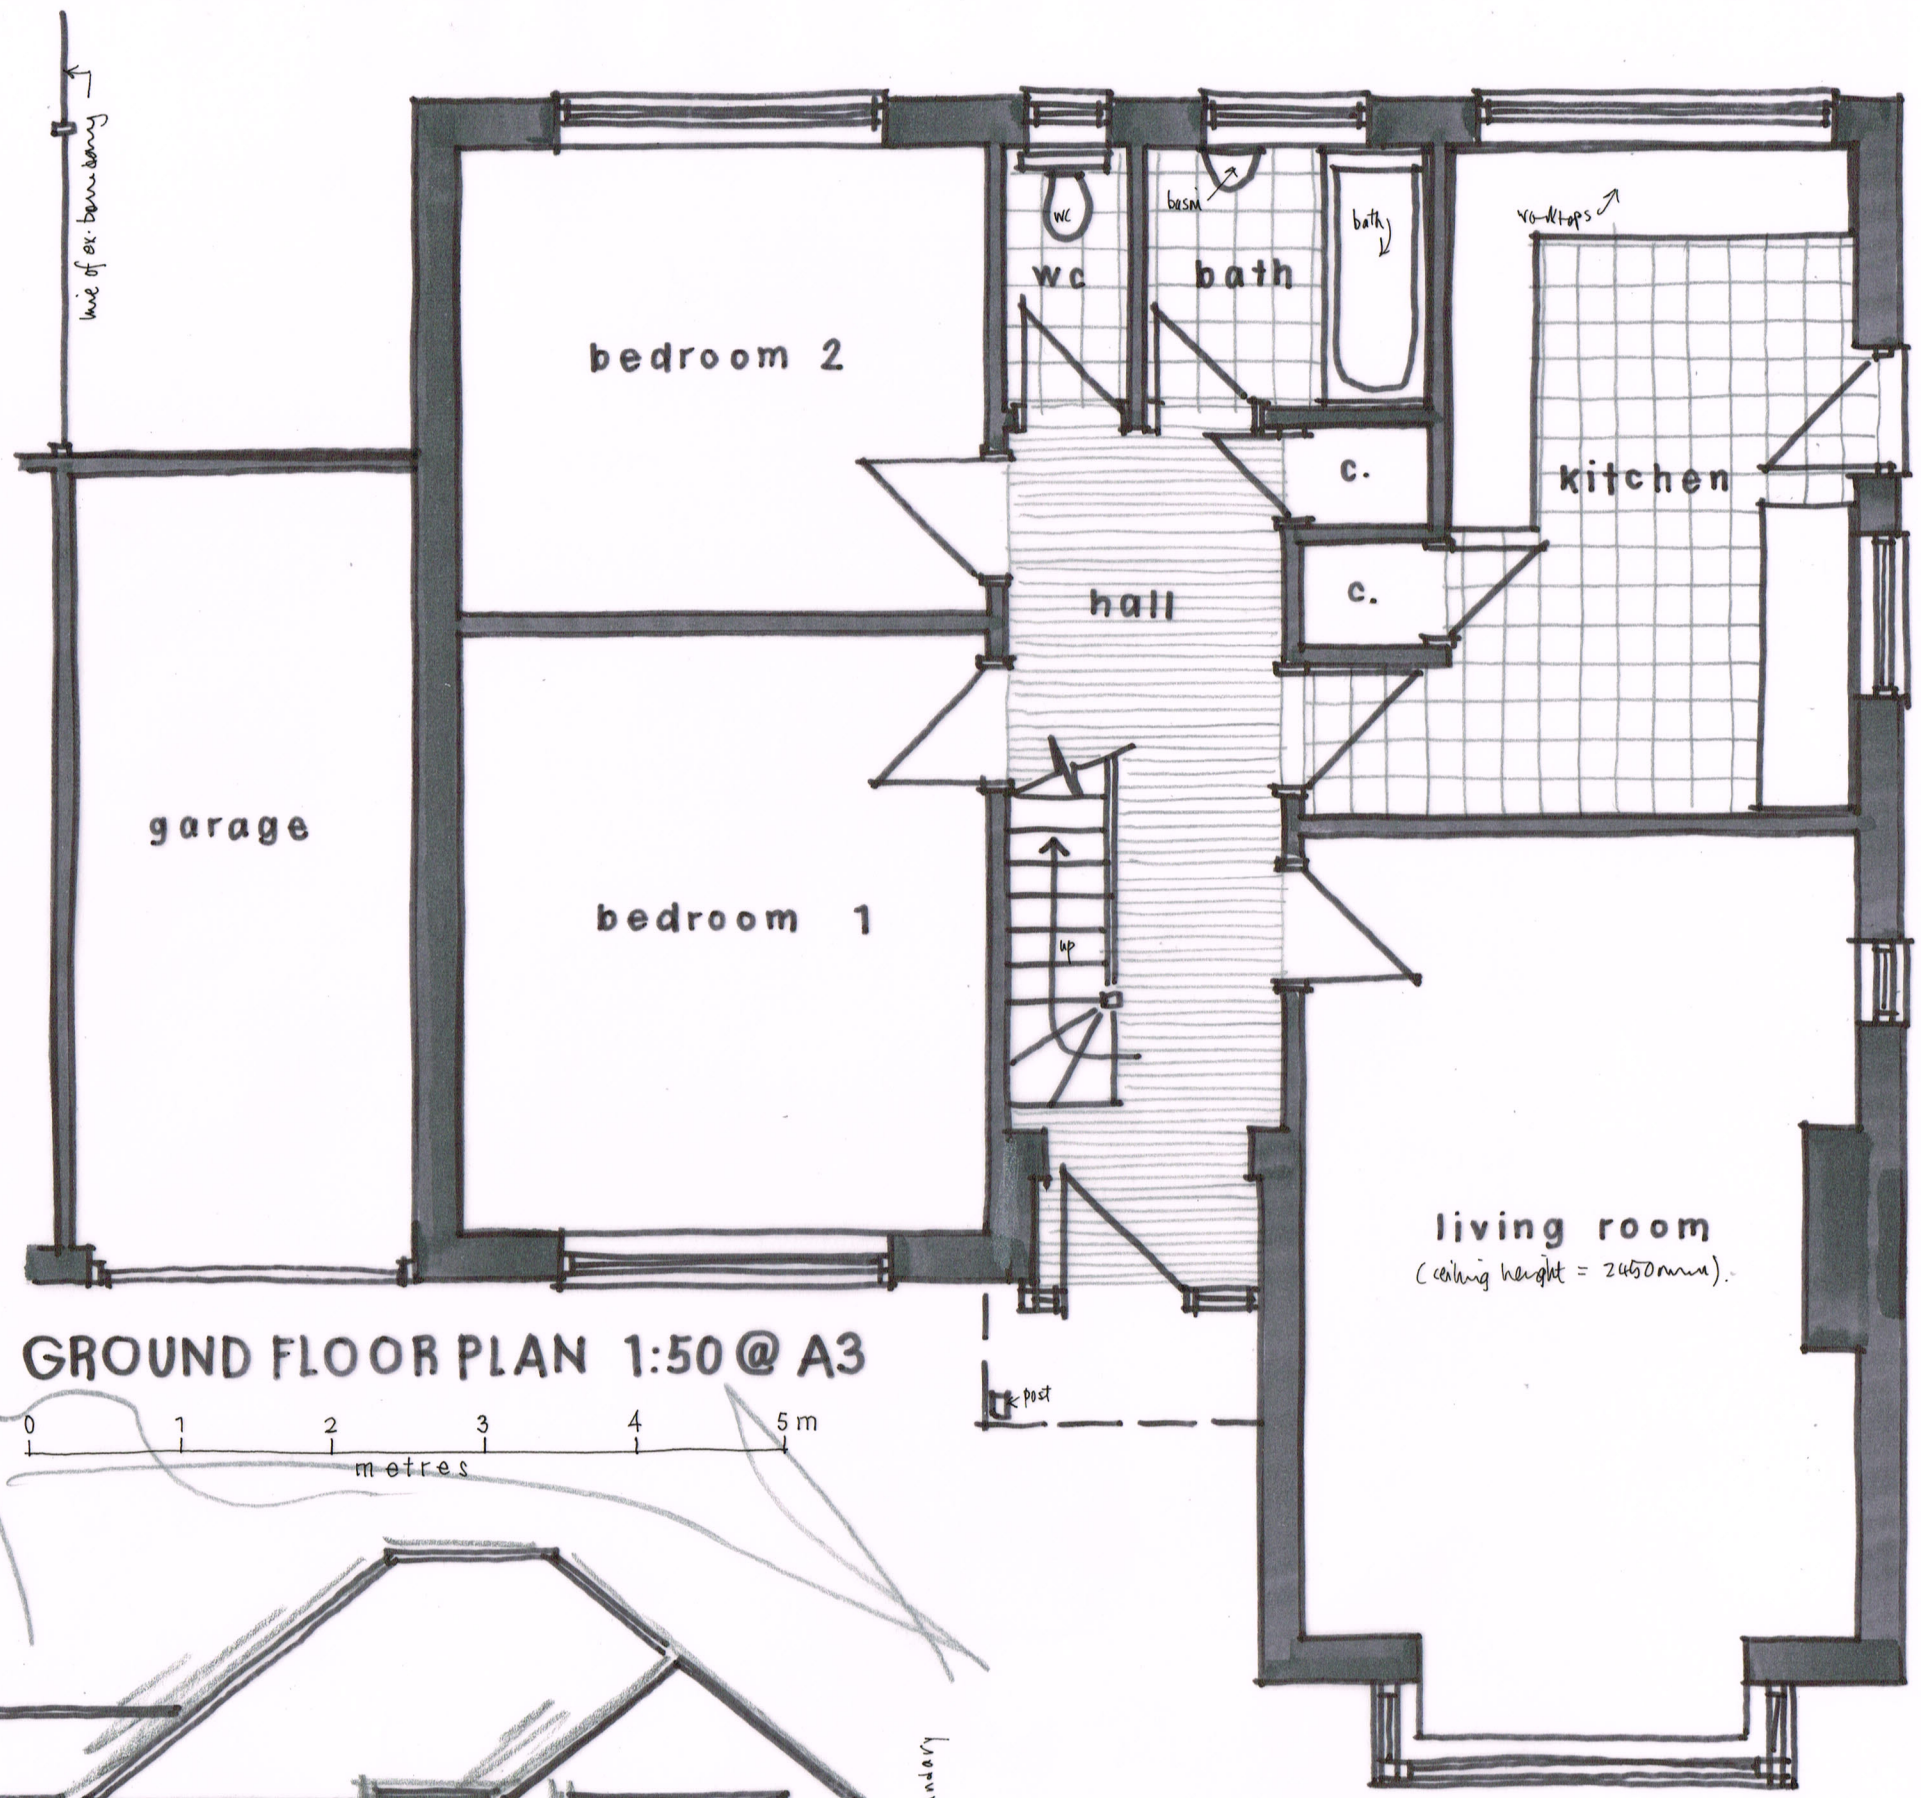

GROUND FLOOR PLAN 1:50 @ A3

FRONT ELEVATION 1:100

11 WORTHING ROAD, EAST PRESTON
Existing details 01 Oct 2013