ARUN DISTRICT COUNCIL EP/46/14/HH



SIDE ELEVATION 1:100

REAR

SIDE

0 1 2 3 4 5m
metres

Wayne Gander MCIAT
Architectural Technologist
98 Durrington Lane
Worthing
West Sussex BN13 2RQ
Tel/Fax 01903 694817

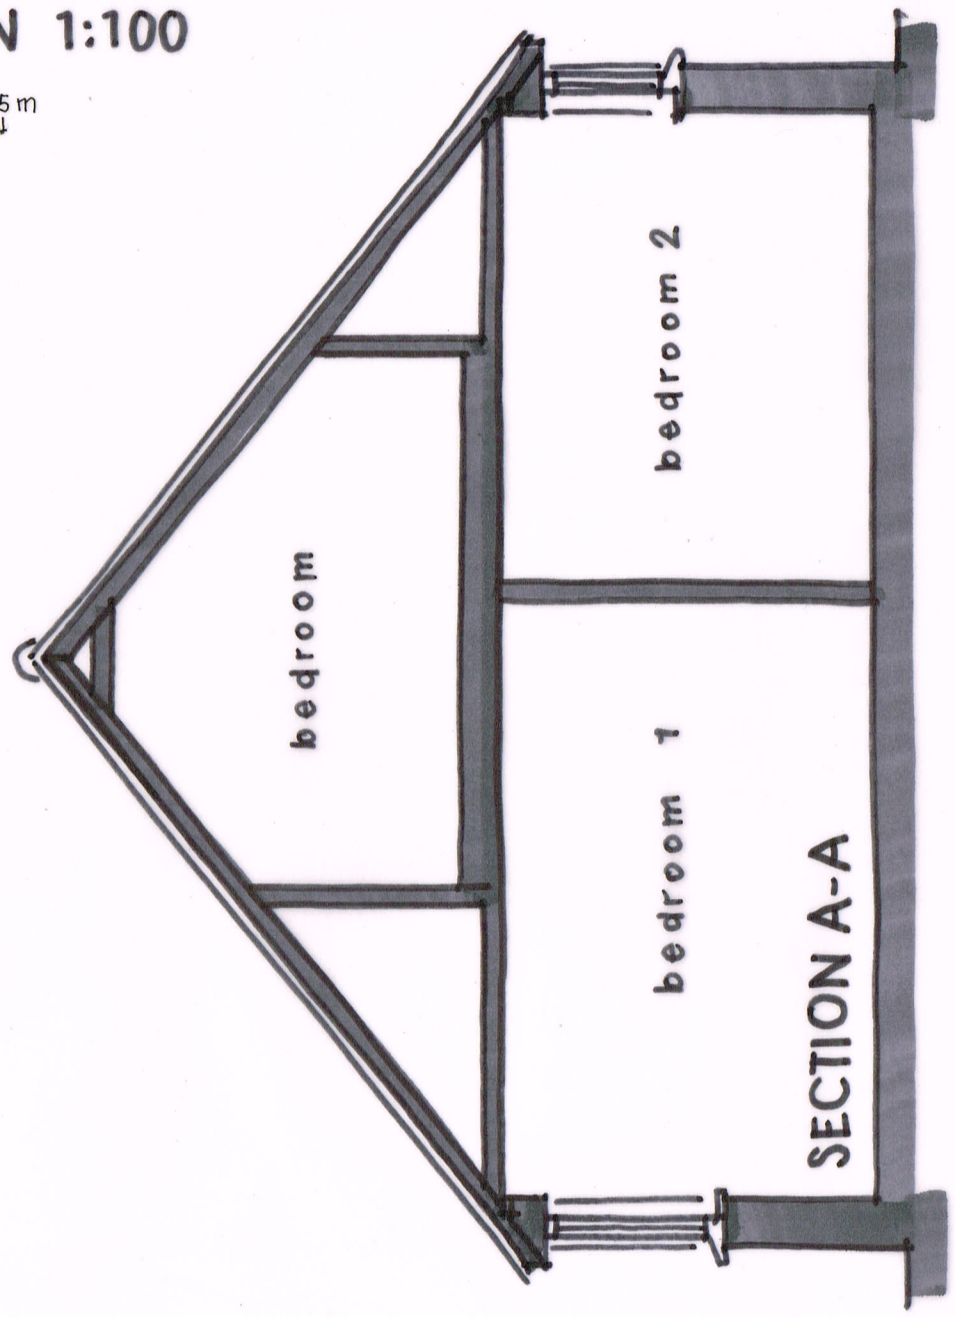

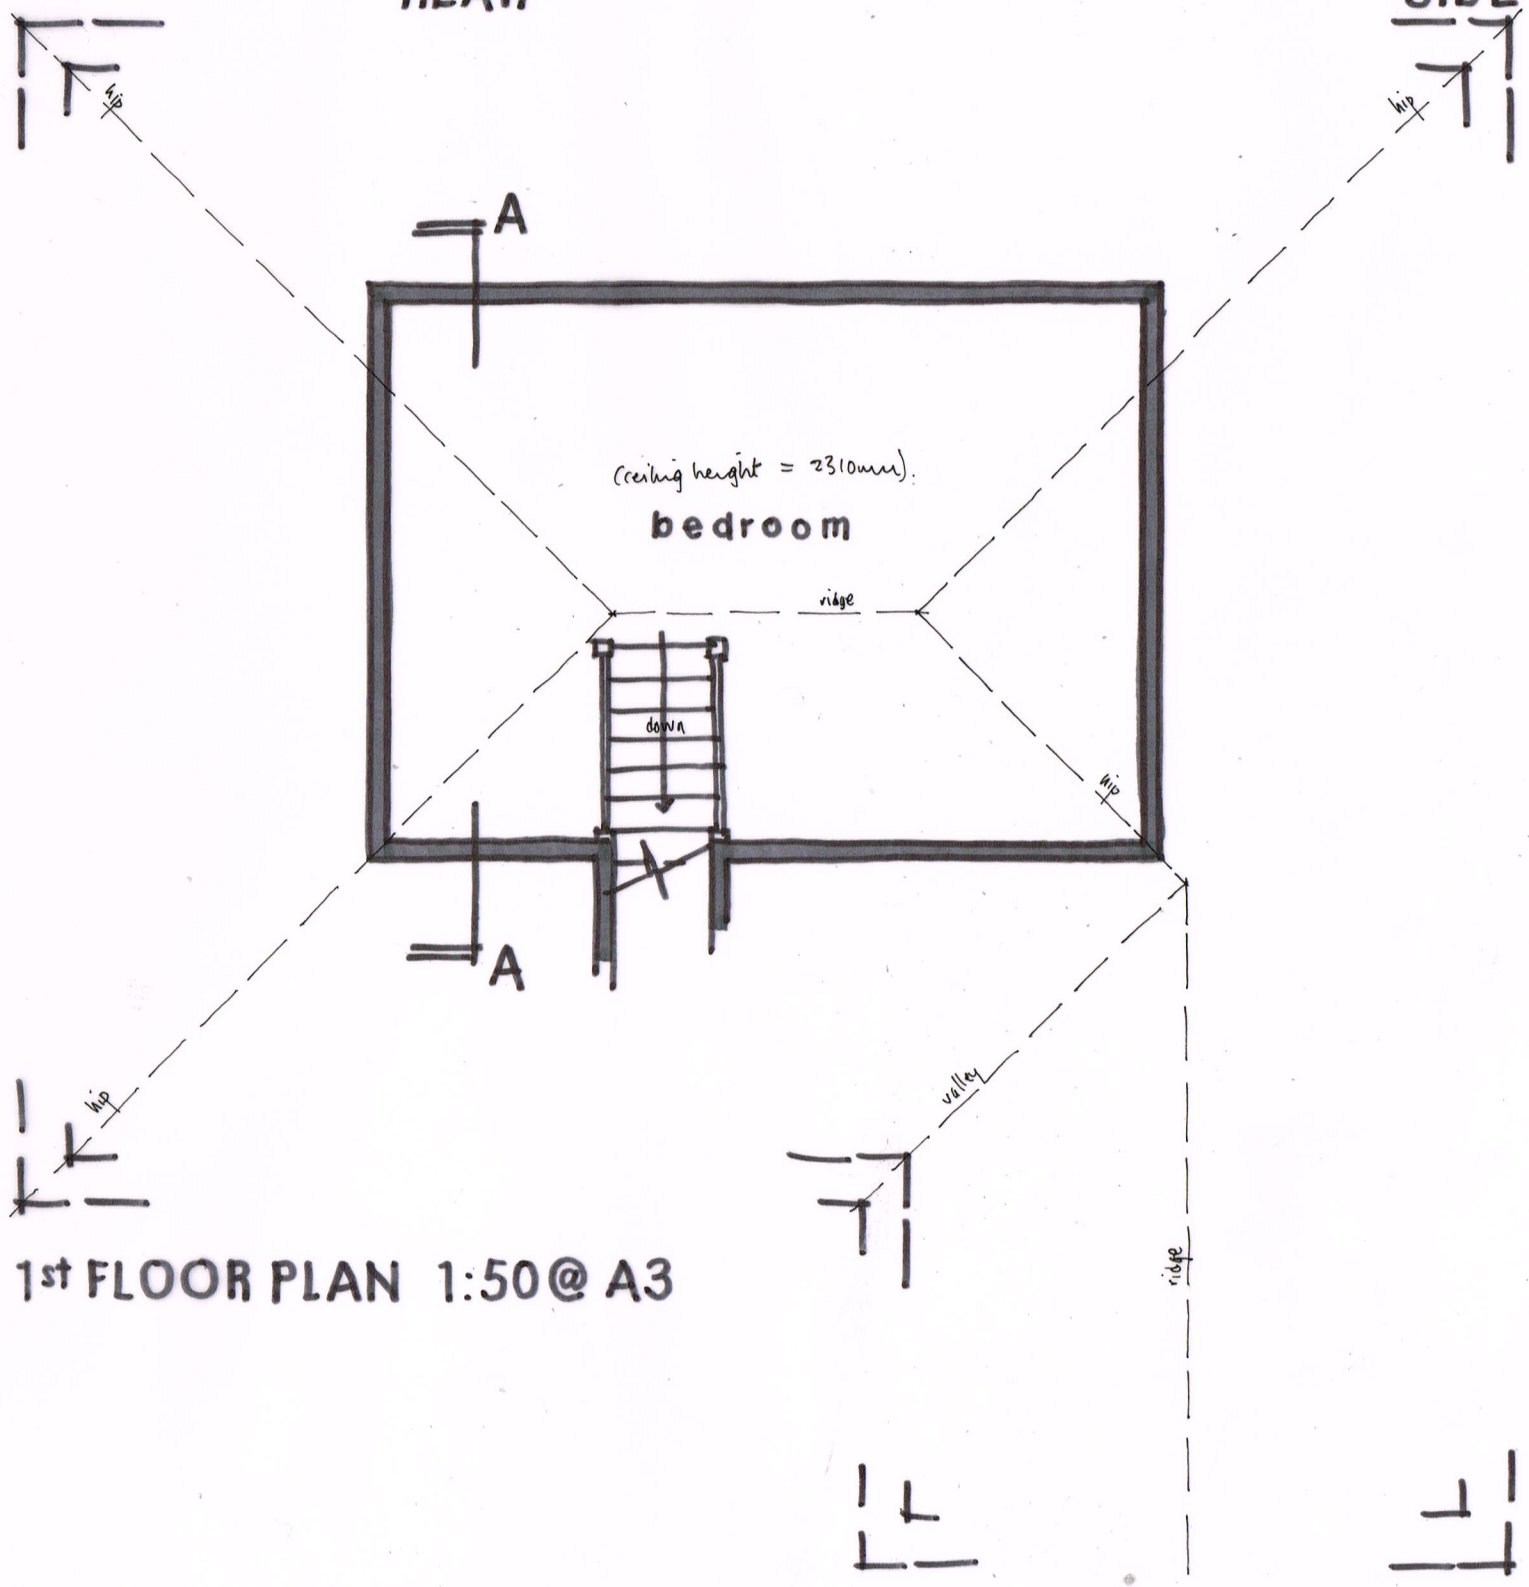

1st FLOOR PLAN 1:50@ A3

11 WORTHING ROAD, EAST PRESTON

Existing details 02 Oct 2013