ARUN DISTRICT COUNCIL EP/46/14/HH

Wayne Gander MCIAT
Architectural Technologist
98 Durrington Lane
Worthing
West Sussex BN13 2RQ
Tel/Fax 01903 694817

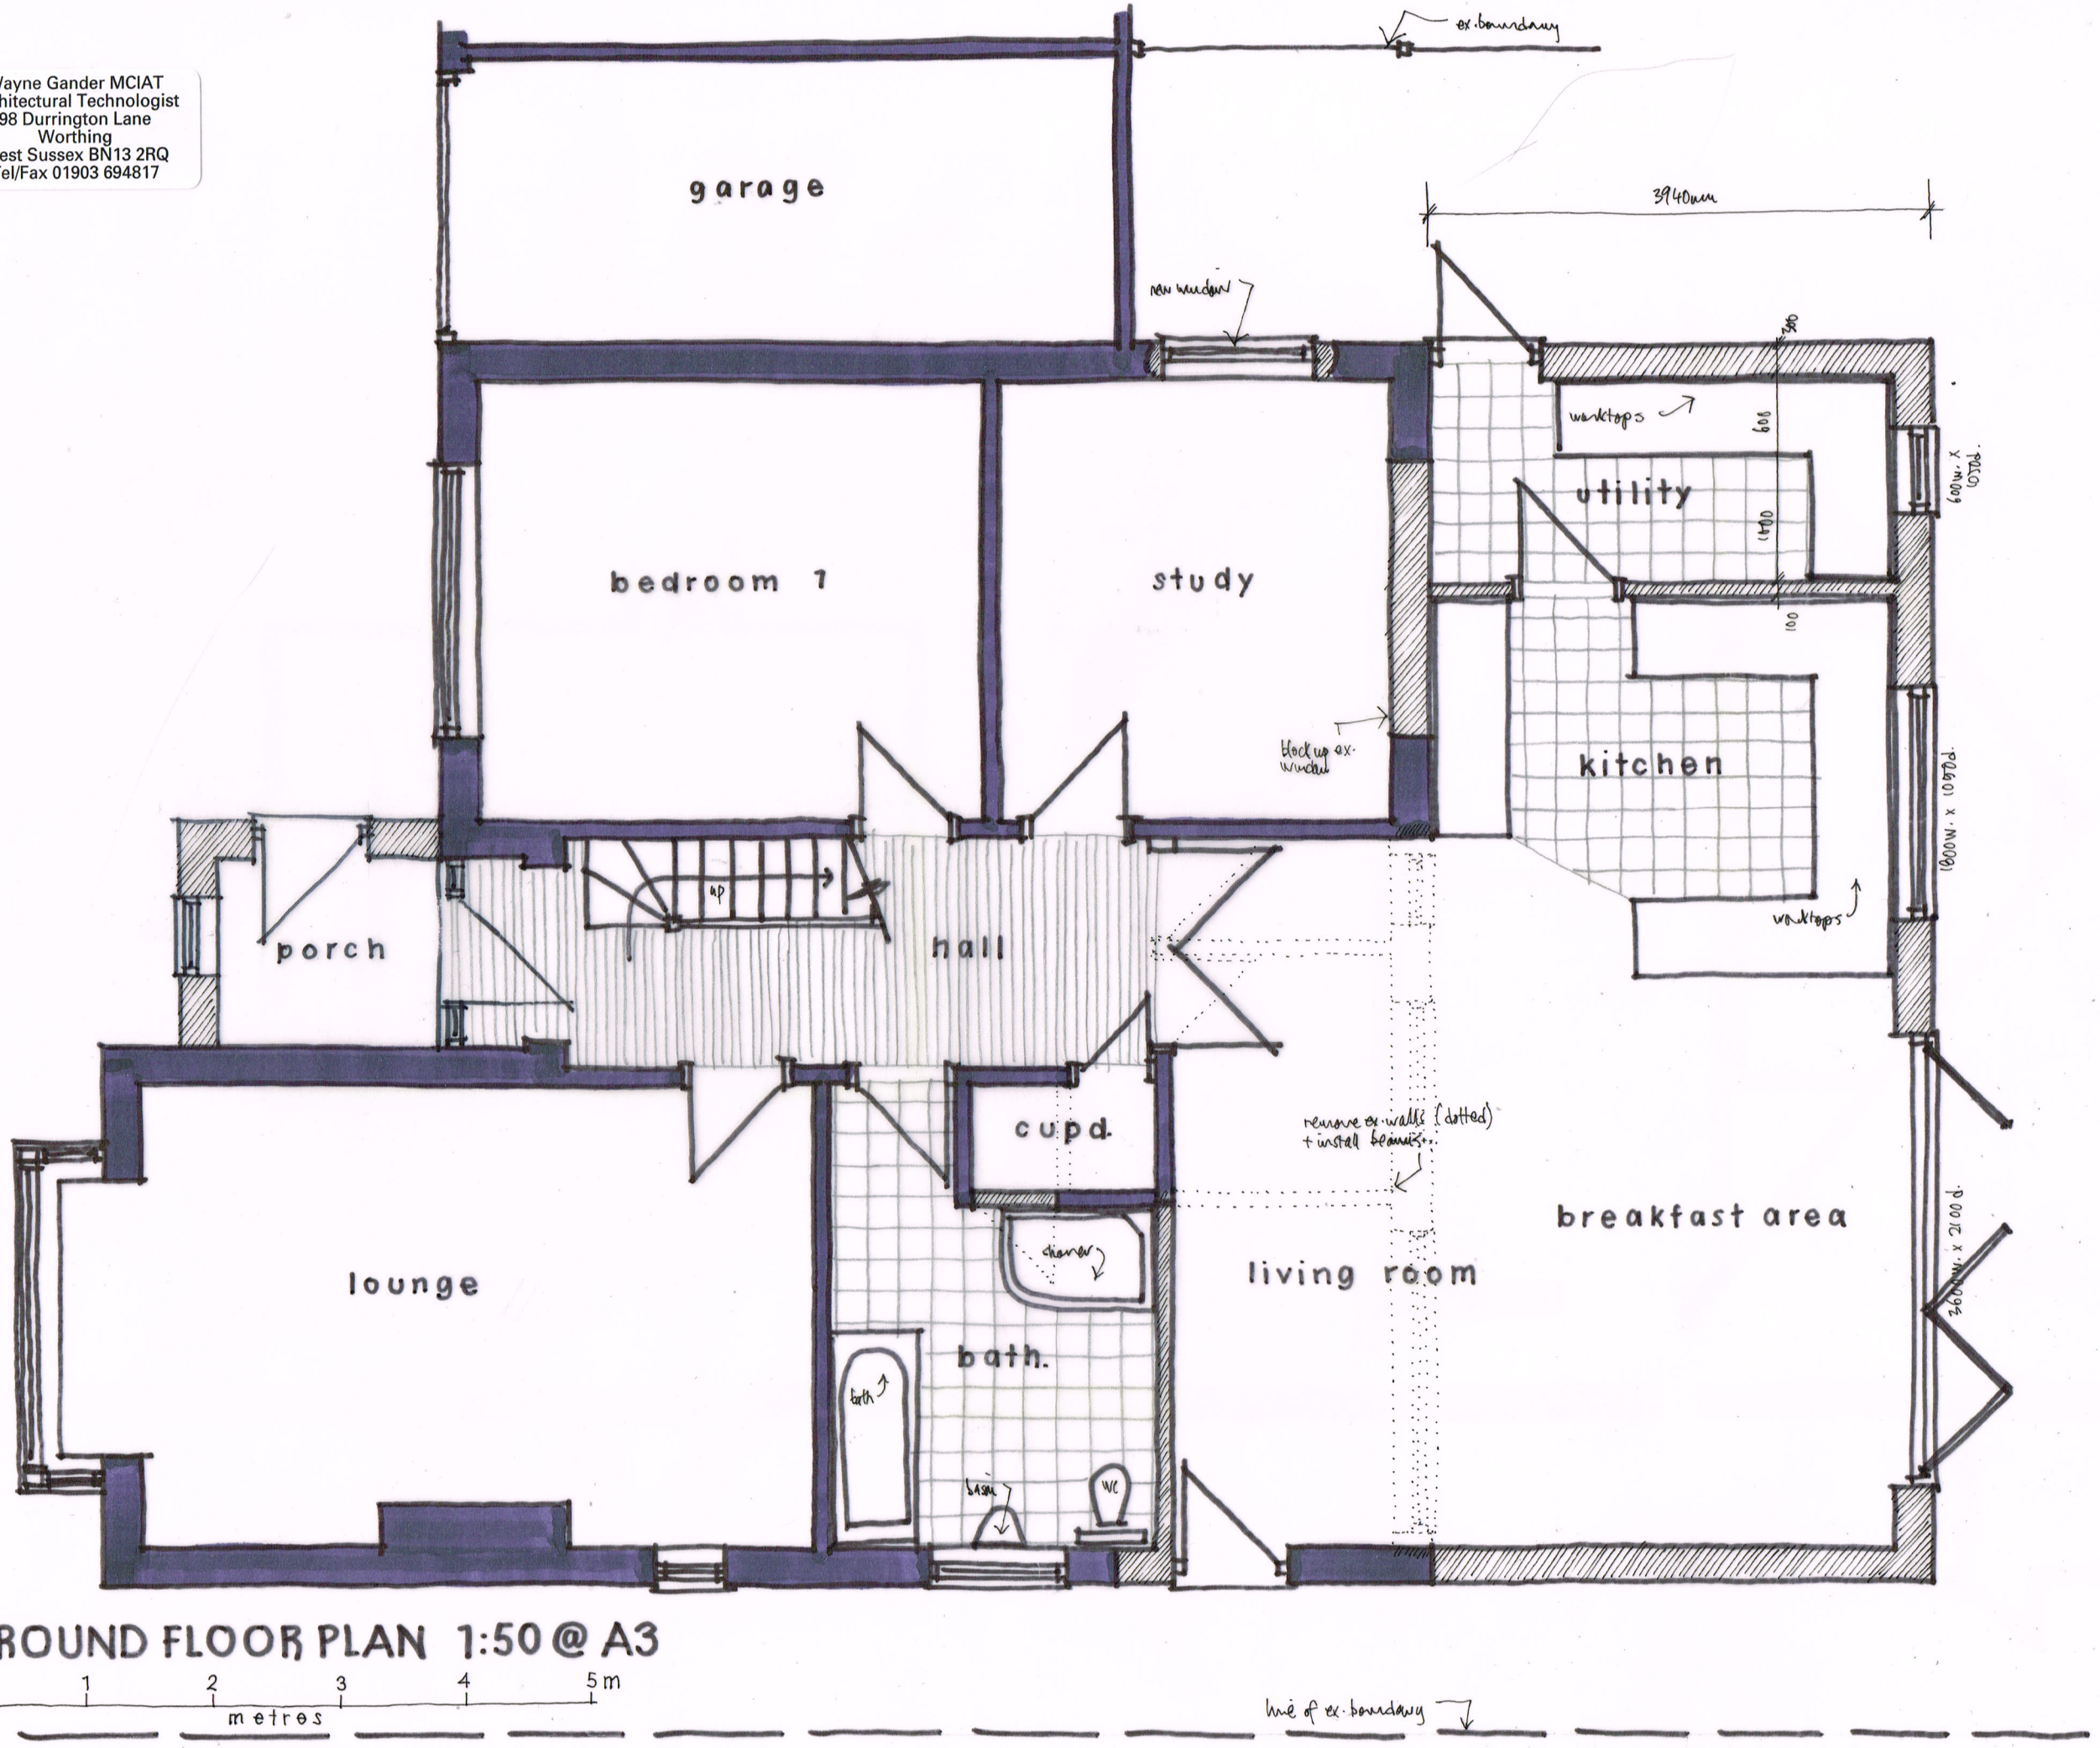

GROUND FLOOR PLAN 1:50 @ A3

0 1 2 3 4 5m
metres

Revisions A - porch added 11/3/14

11 WORTHING ROAD, EAST PRESTON
Proposals 03 A
Oct 2013