



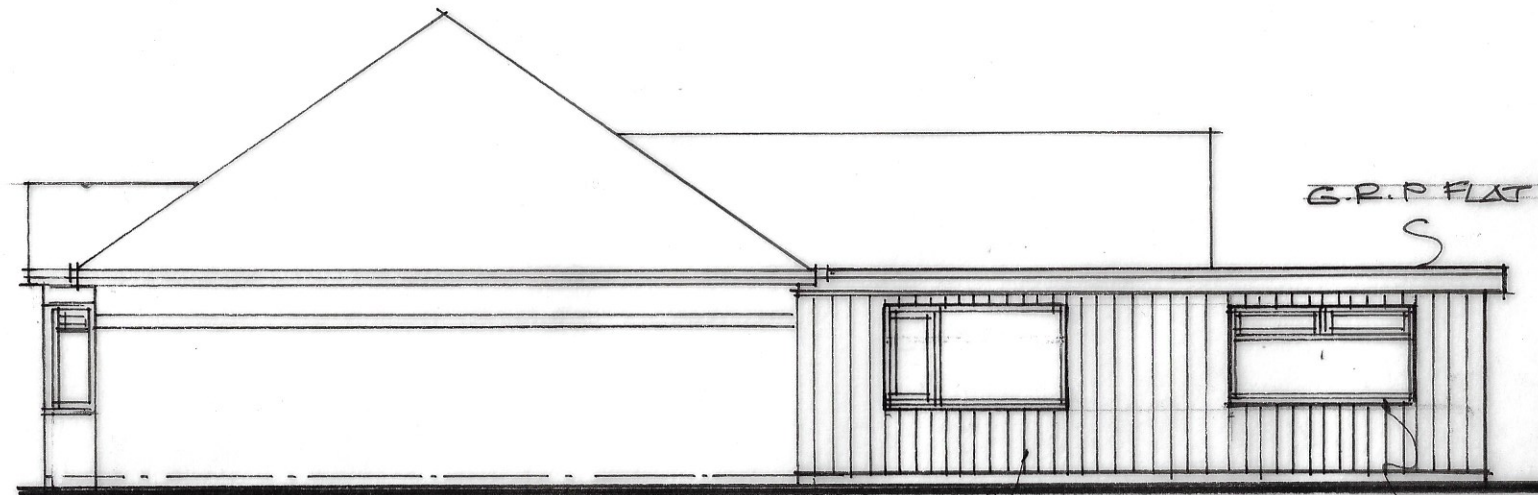

TIMBER CLADDING
TO NEW EXTENSION.


NEW WINDOWS -
UPVC DOUBLE GLAZED

PROPOSED SIDE

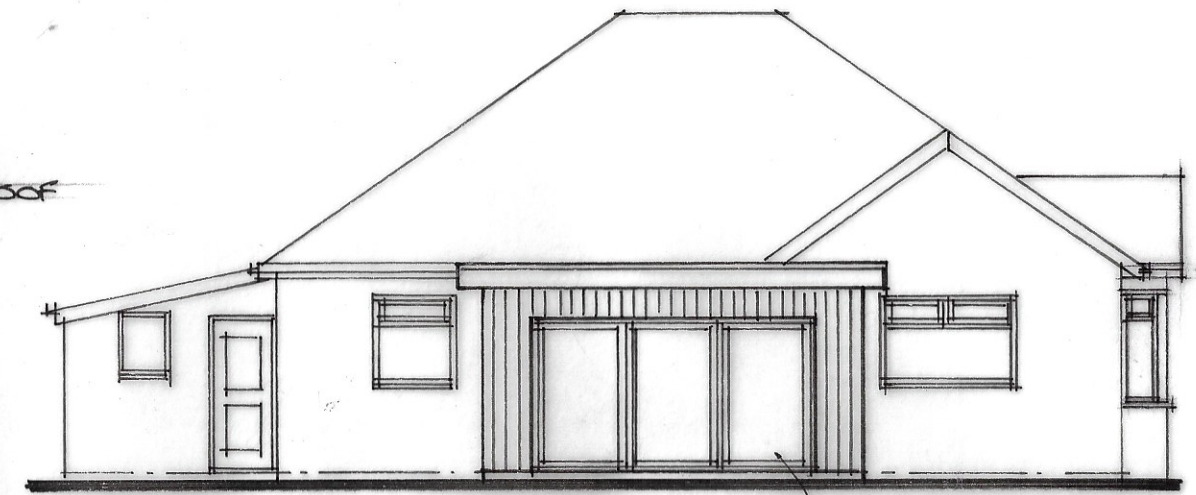


ALUMINIUM BI-FOLD DOORS

PROPOSED REAR

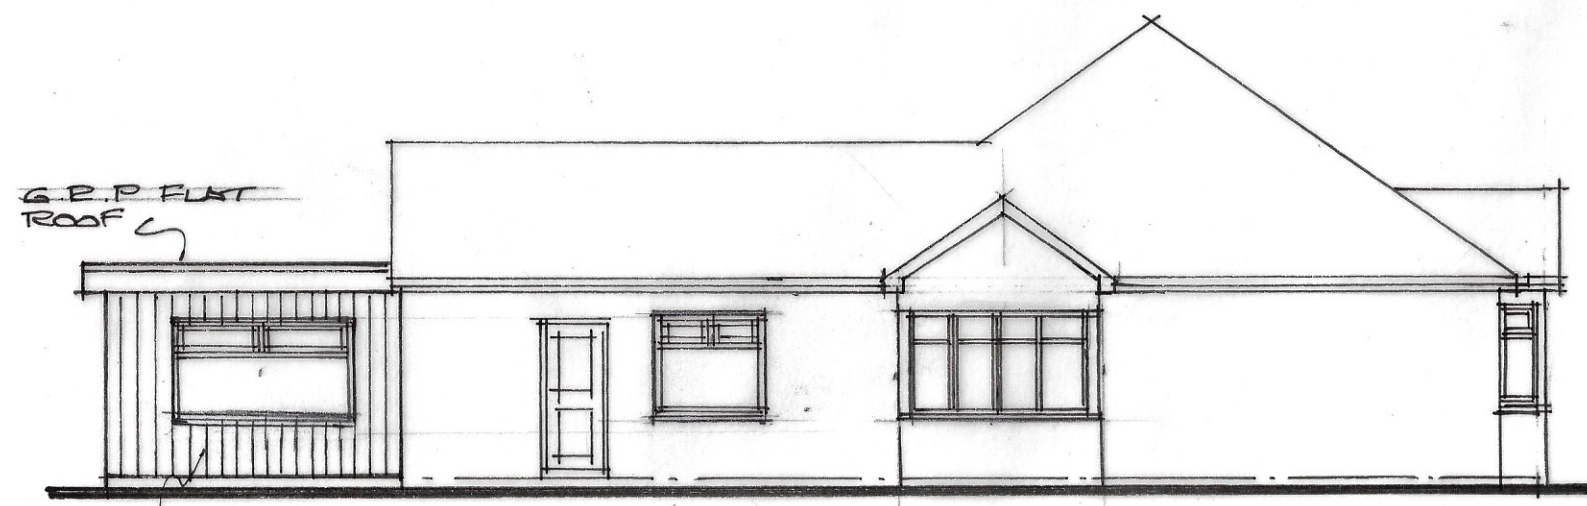

TIMBER CLADDING
TO NEW EXTENSION.

PROPOSED SIDE

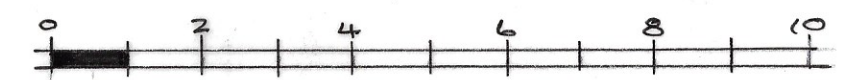

SCALE BAR 1:100

MR + MRS C. BALL
DORESTAN 10 NORTHING RD PRESTON WEST SUSSEX
PROPOSED ELEVATIONS
SCALE 1:100 A3 SHEET
DRAWING P3