
ARUN DISTRICT COUNCIL:EP/47/06/ 14/03/2006

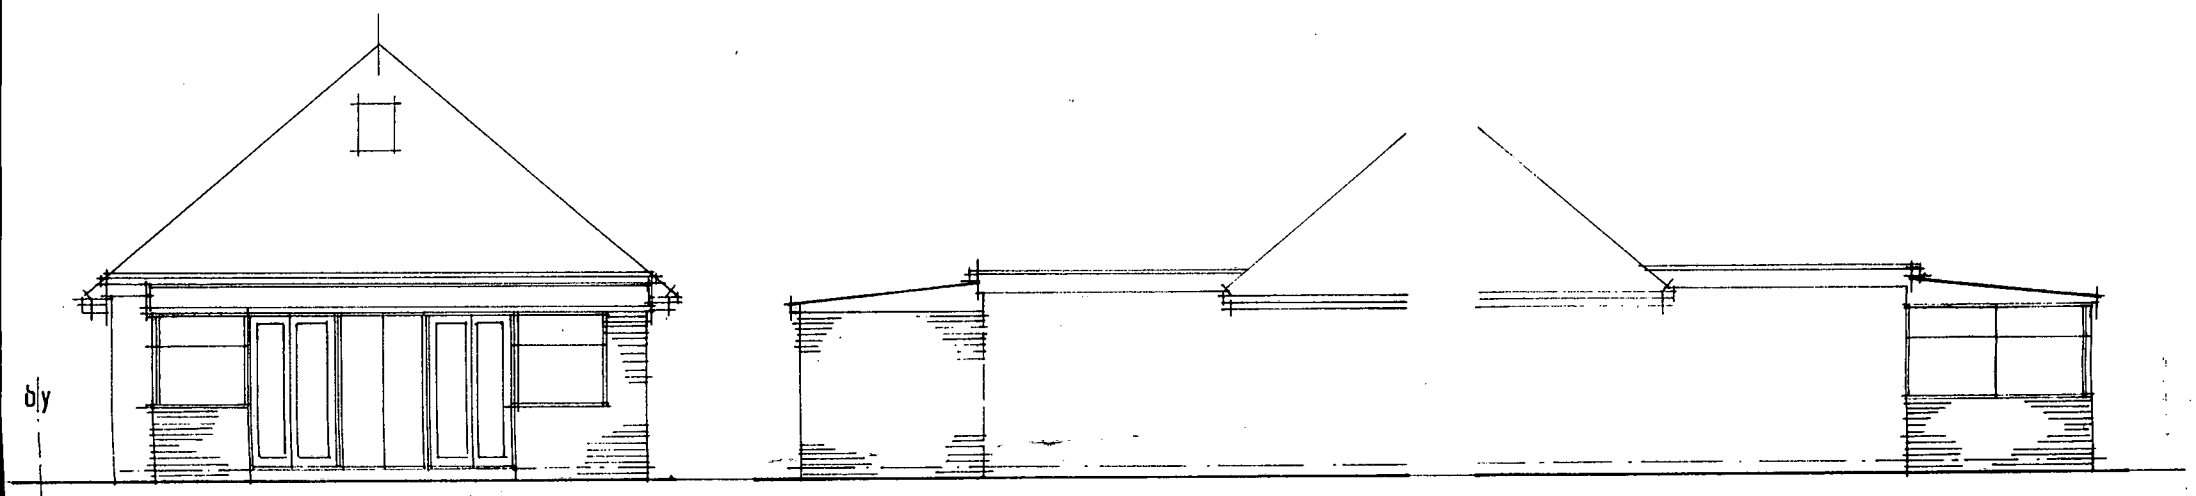


EAST [rear]

NORTH


SOUTH

FINISHES


WALLS	FACE BWK TO MATCH EXISTING
FRAMES	DOUBLEGLAZED WHITE UPVC
ROOF	ULTRAFRAME SYSTEM TRANSLUCENT POLYCARBONATE SHEETING
NOTE	ALL GLAZING TO PART N.1.BUILDING REGS: & BS:6206:1981 SAFE BREAKAGE

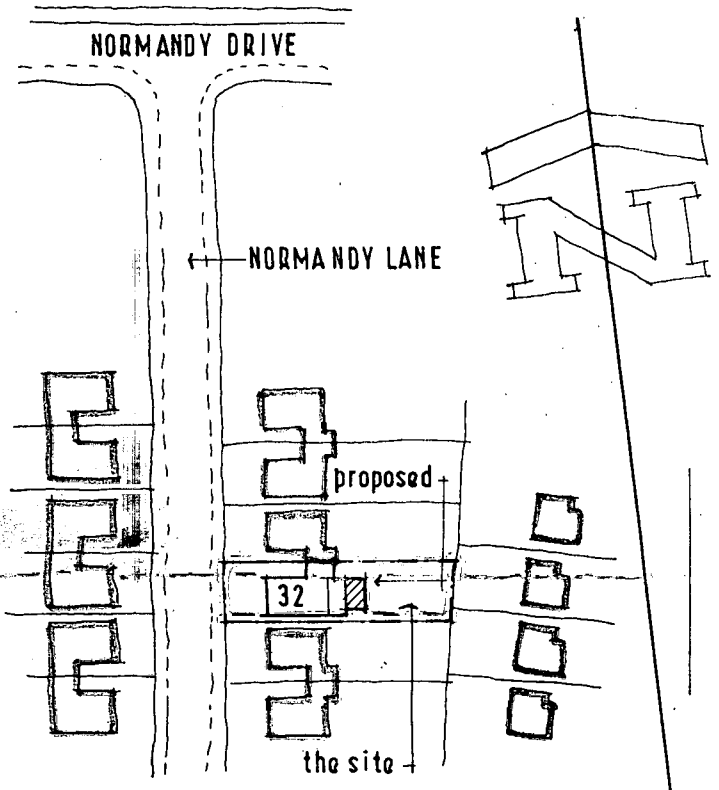

LOCATION 1/1250

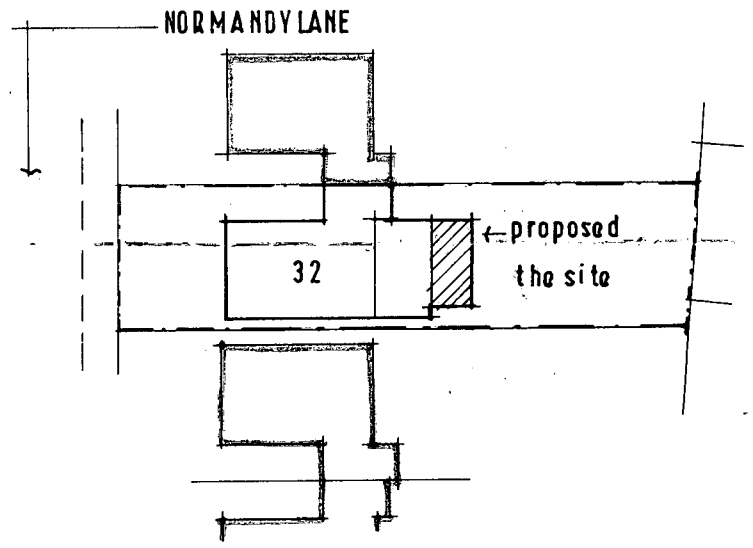

BLOCK PLAN 1/500

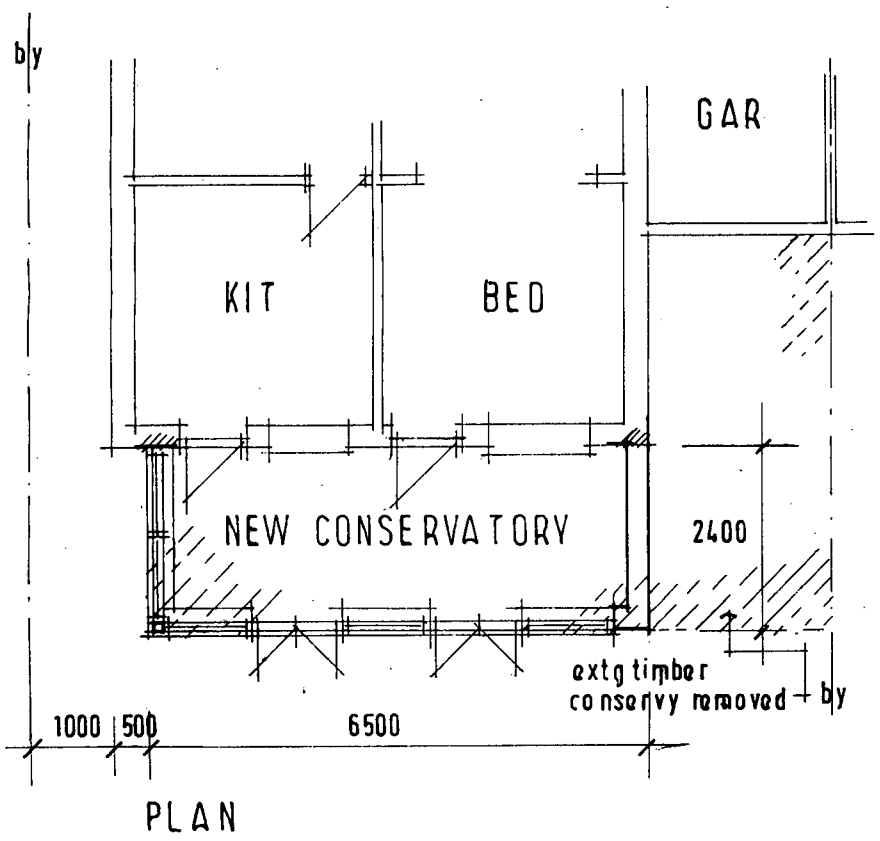

PLAN

RECEIVED 15 8
No. 6 5 8
ARUN DISTRICT COUNCIL

TREVOR E. UNSTED LTD
R.B.S. HOUSE • 61 SEA LANE • RUSTINGTON • WEST SUSSEX • BN16 2RQ Tel: 01903 859090

Client: MR: & MRS: D. BEADELL.

Project: CONSERVATORY AT 32; NORMANDY LANE;
EAST PRESTON;
W/SUSSEX;

Drawing:

Scale: 1:100

Date: MARCH 2006

Drawn: tu.

Copyright:

Drawing No.: 06/3127/1

Revisions:

The contractor must check all dimensions and levels on site ~~and no dimensions are to be scaled from drawings.~~

It is the contractor's responsibility to ensure compliance with all statutory authority requirements, carry out works with total regard to existing and retained structure. Works and materials to latest CP/BS.

Drawing to be read in strict accordance with engineer's information where applicable.

All structural timber C16 unless otherwise noted. All structural and external timber pressure impregnated with preservative, cut ends site swabbed with Cuprinol or similar treatment.

Local authority to witness satisfactory test on all new and affected foul/storm drainage.