

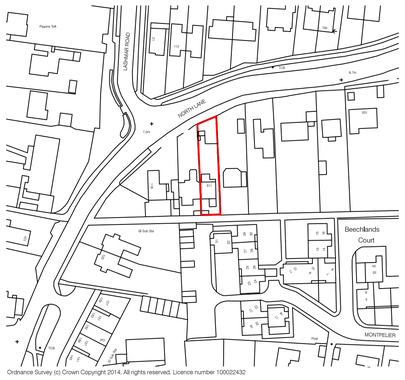


Site Location Plan (1:1250)

N

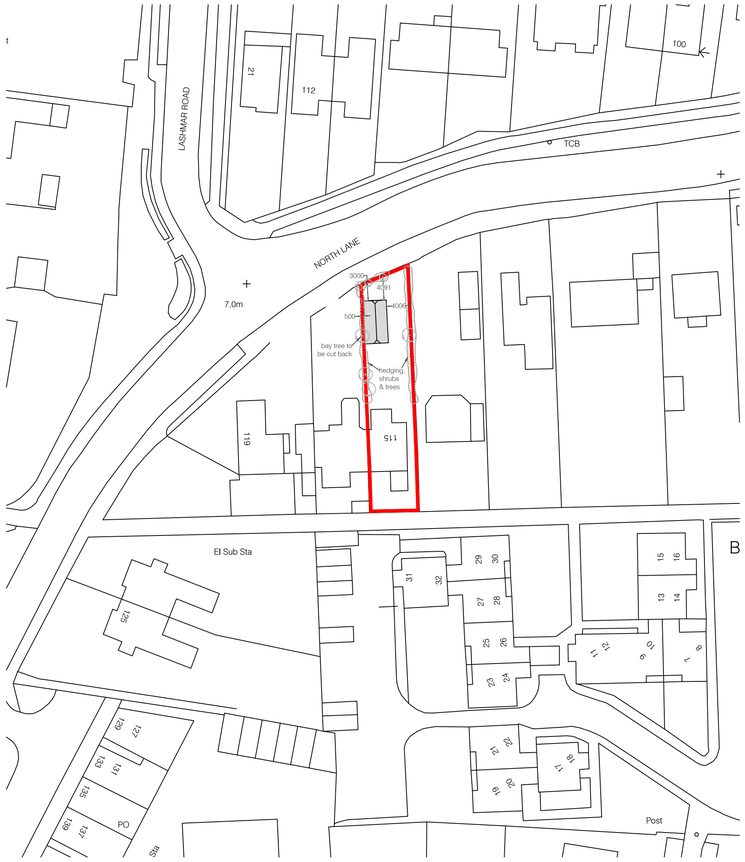


Site Block Plan (1:500)

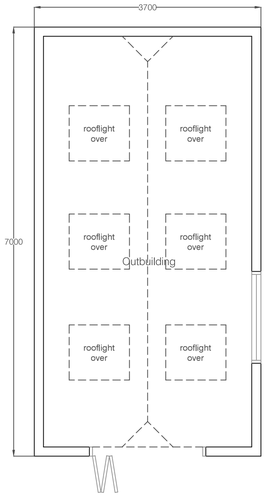

Plans (1:50)

PROPOSED MATERIALS;

Roof - Tiles to match existing house
Walls - White painted render
Windows and Doors White PVC-u

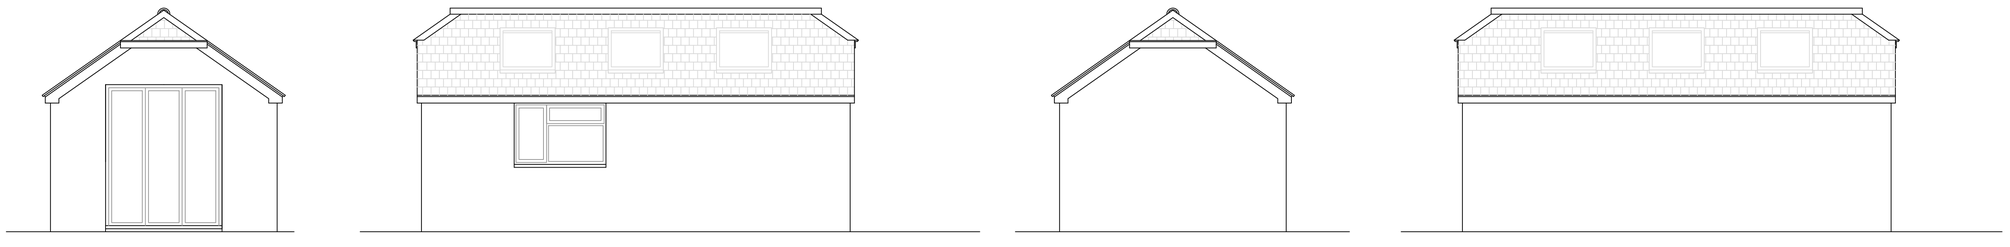

South Elevation | East Elevation | North Elevation | West Elevation

Elevations (1:50)

Scale Bar 1:50

0 1 2 3 4 5 [m]

Revisions		
Rev	Description	By
d	Client Amendments	LW
c	Planning Amendments	LW
b	Additional Information	LW
a	Client Amendments	LW

All dimensions to be checked on site prior to commencement of work, except for planning purposes.

This drawing is the copyright of
Inspired Design Studio Ltd.
and may not be copied, altered or reproduced in any way without written authority.

Client: Ms T Bristo

Project Address:
115 North Lane
East Preston
West Sussex

Drawing Title:
Site Location Plan, Site Block Plan, Proposed Outbuilding Plan and Elevations

Drawing Number: 1125.01.d

Scale: As stated printed @ A1

Date: 22/06/2017