



Proposed finishes:
Roof: flat, glass and slate to porch
Walls: face brick to match existing. Front gables too be clad grey uPVC boarding.
Fenestration: white uPVC to match existing style
Fascias, soffits, gutters etc. all to match existing

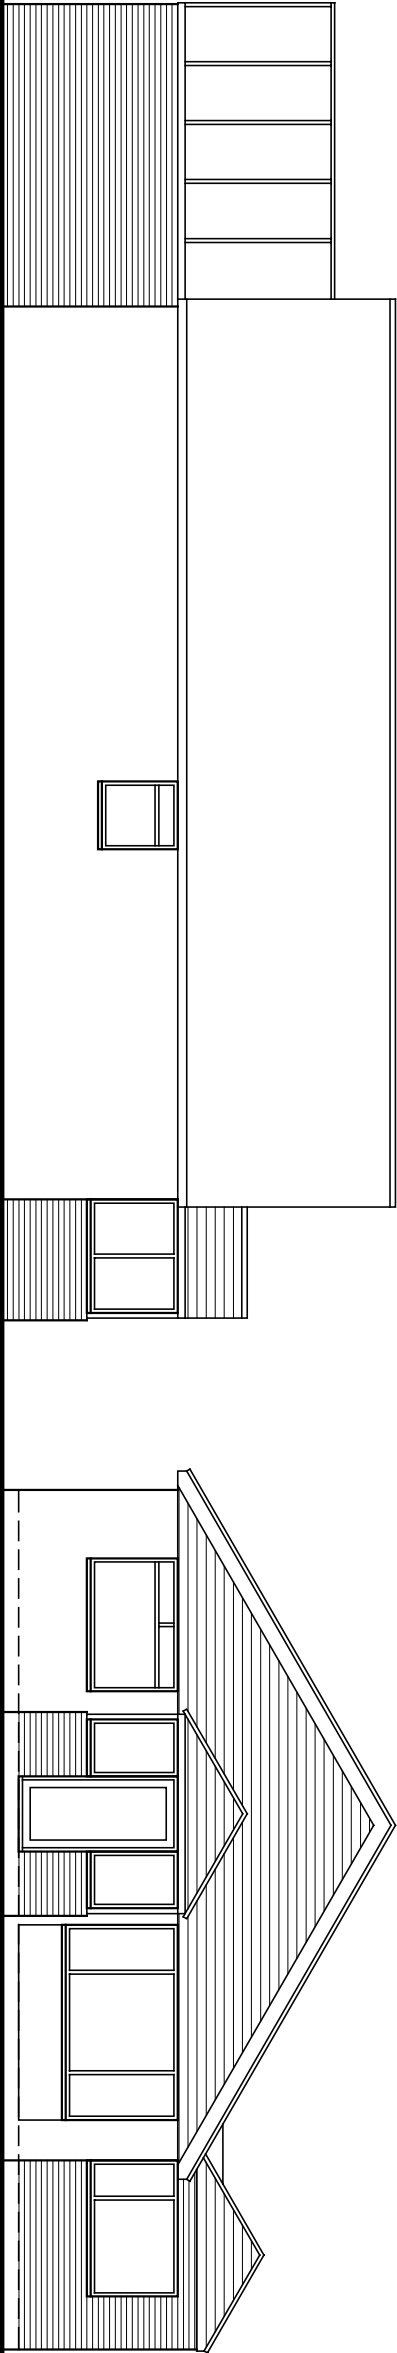



Side - East

Front - North

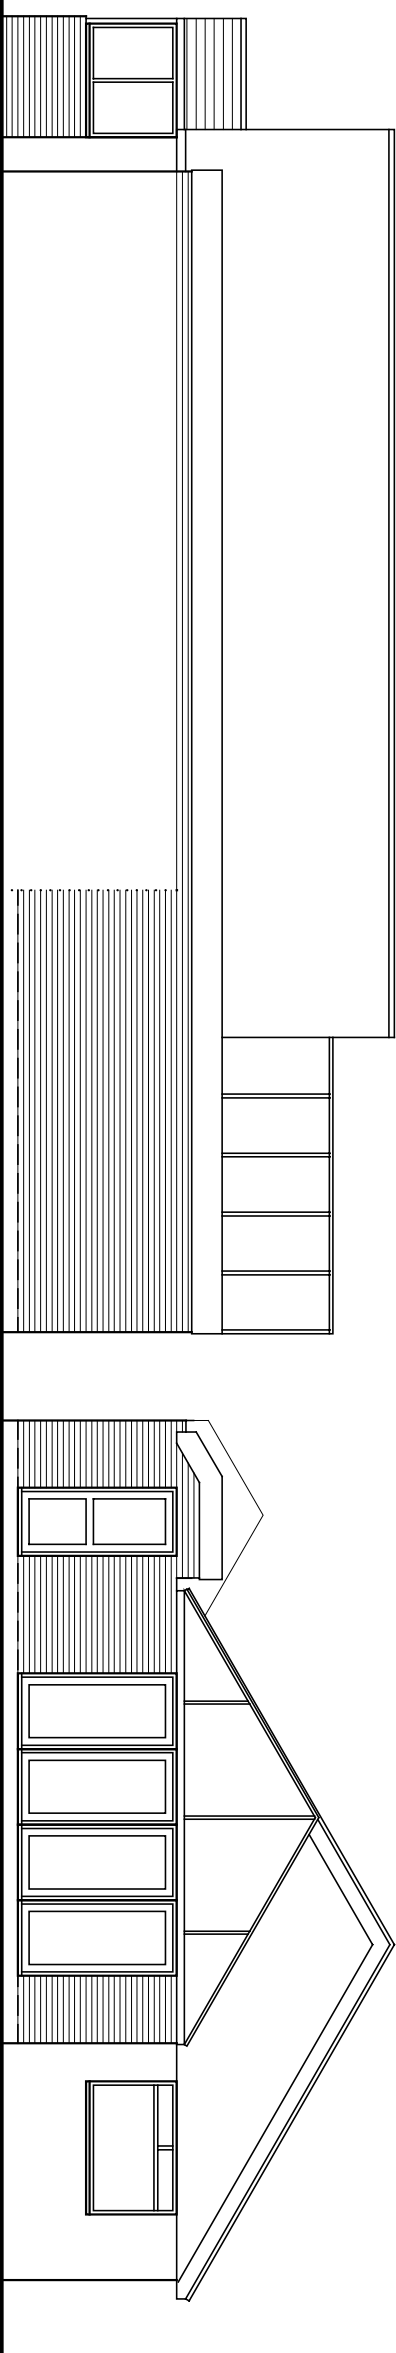


Side - West

Rear - South

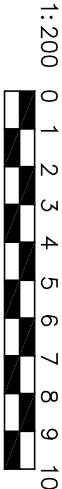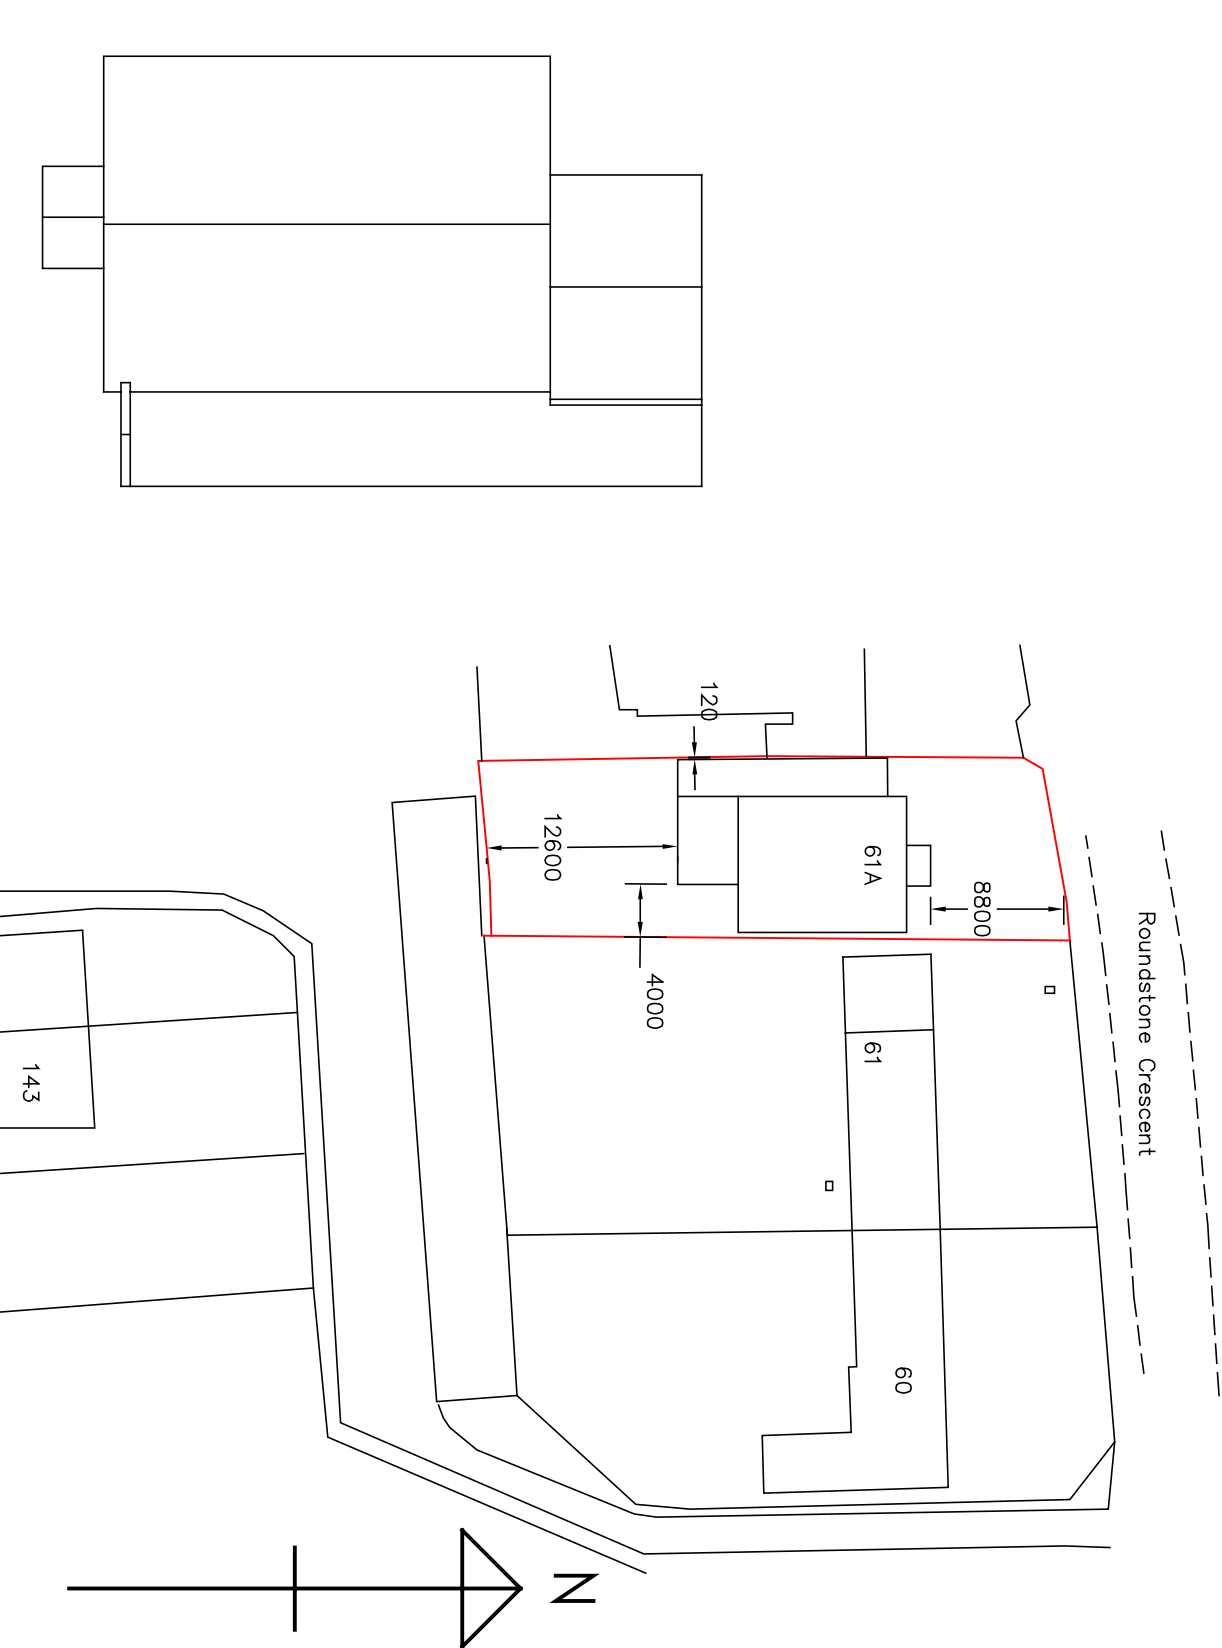

Amendments: –

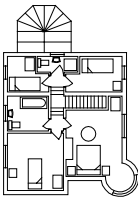BRYCESON SHAW ASSOCIATES	
Surveyors and Designers	
2 Wellesley Court, Fitzalan Road, Littlehampton, West Sussex BN17 5JW	
Tel. 01903 734381 Mobile: 07889 651301	
E-mail: brycesonshaw@btinternet.com	
	
Project: Proposed extension; 61A Roundstone Crescent, East Preston BN16 1DQ	
Drawing: Plans and elevations as proposed	
For: Mr. & Mrs. C. Hoyle	
Drawn: PKS	Date: April 2020
Scales: 1:100 1:200 1:500	No: 2573/01/02
To scale when printed on A3	