
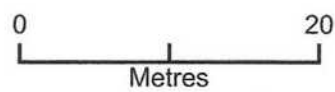


BLOCK PLAN

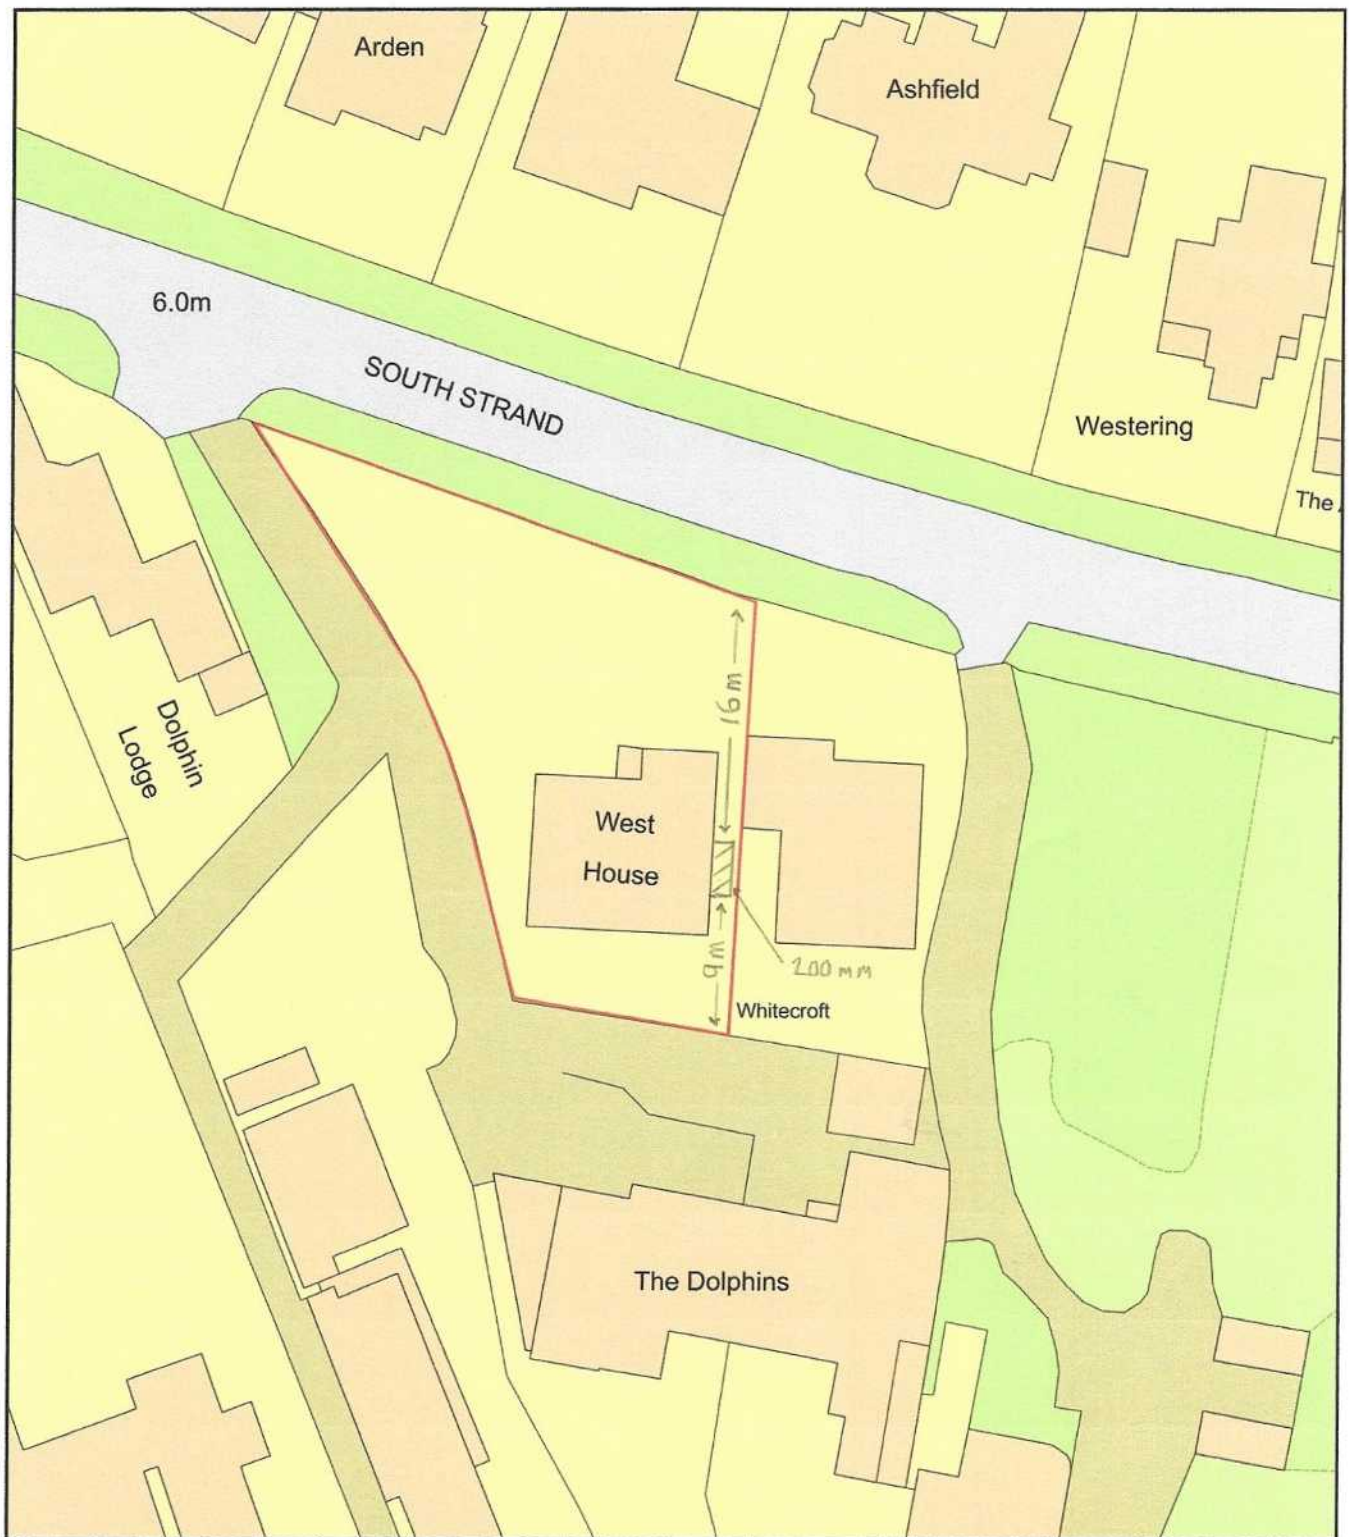

Plan Produced for: Woodhill Design & Build
Date Produced: 16 Feb 2021
Plan Reference Number: TQRQM21047095738701
Scale: 1:500 @ A4