
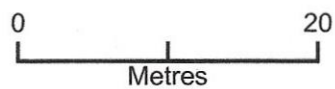


BLOCK PLAN

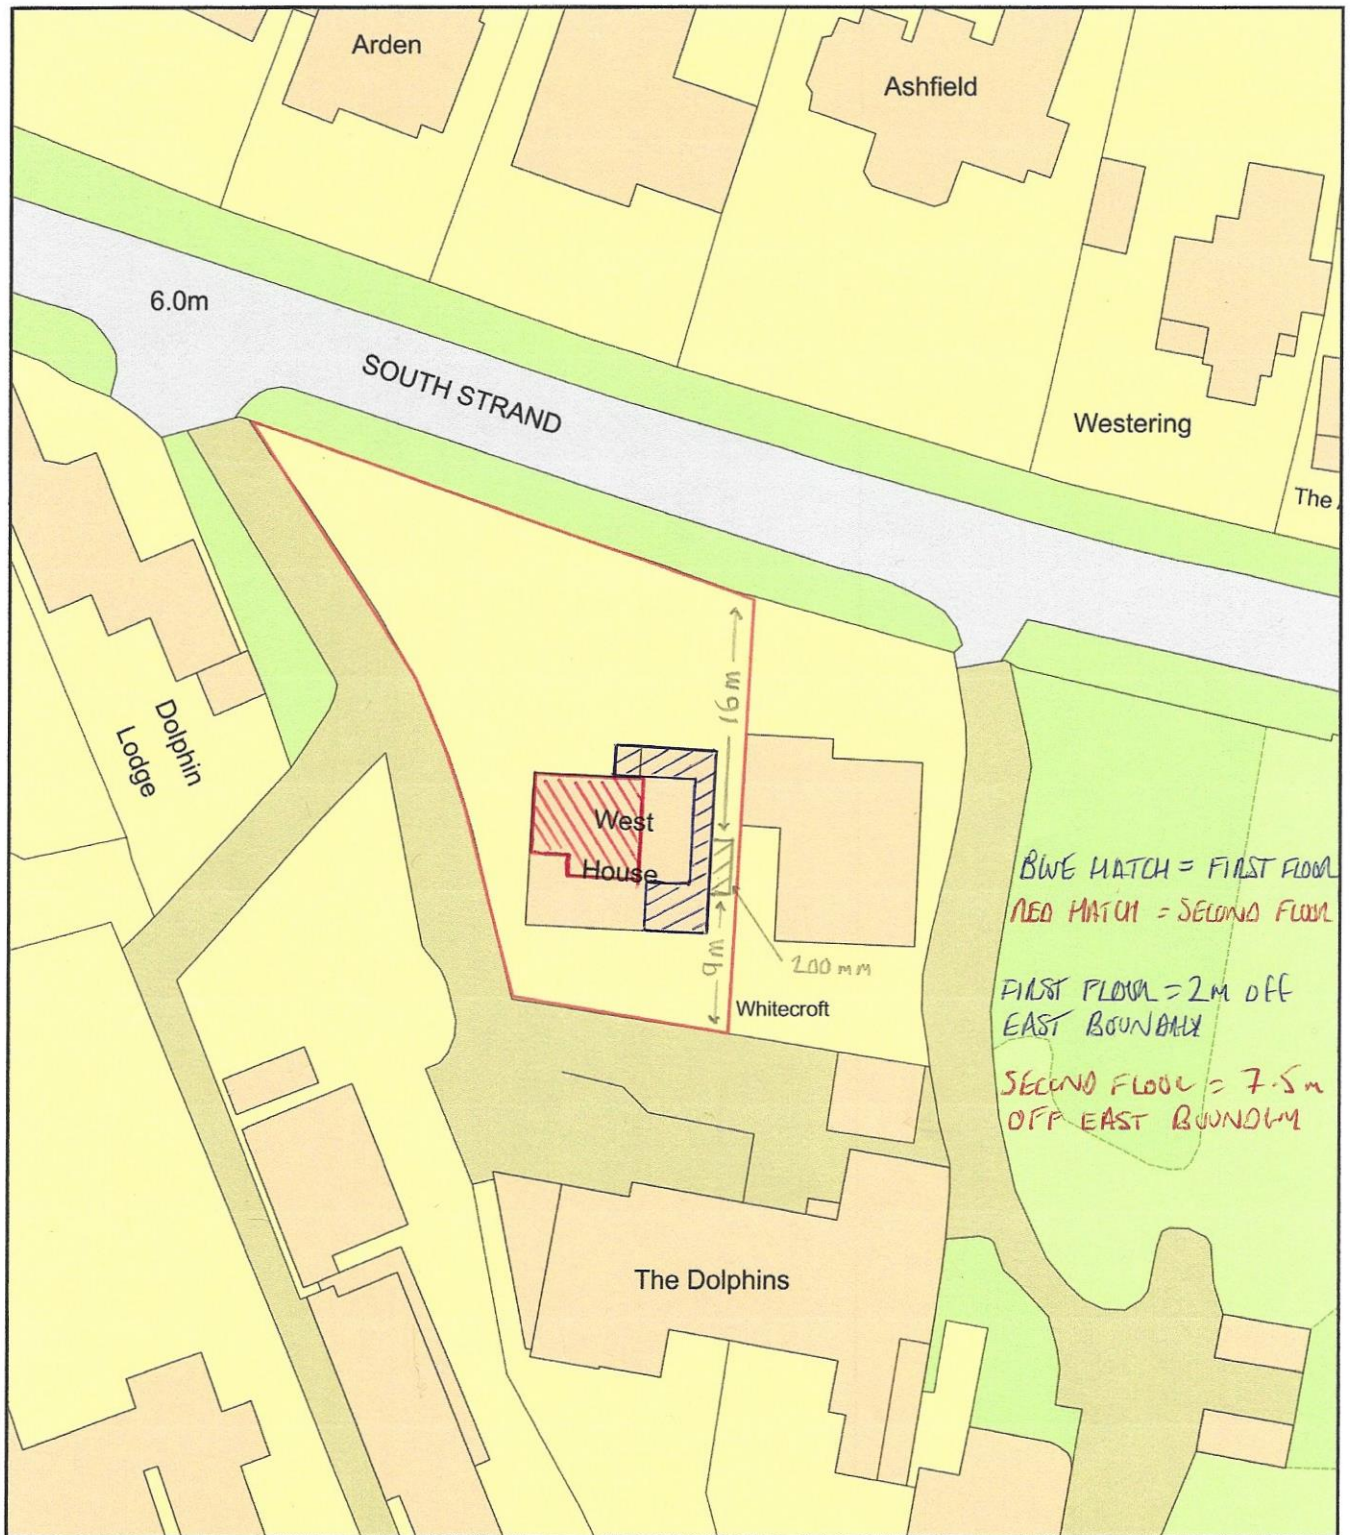

Plan Produced for: Woodhill Design & Build

Date Produced: 16 Feb 2021

Plan Reference Number: TQRQM21047095738701

Scale: 1:500 @ A4