



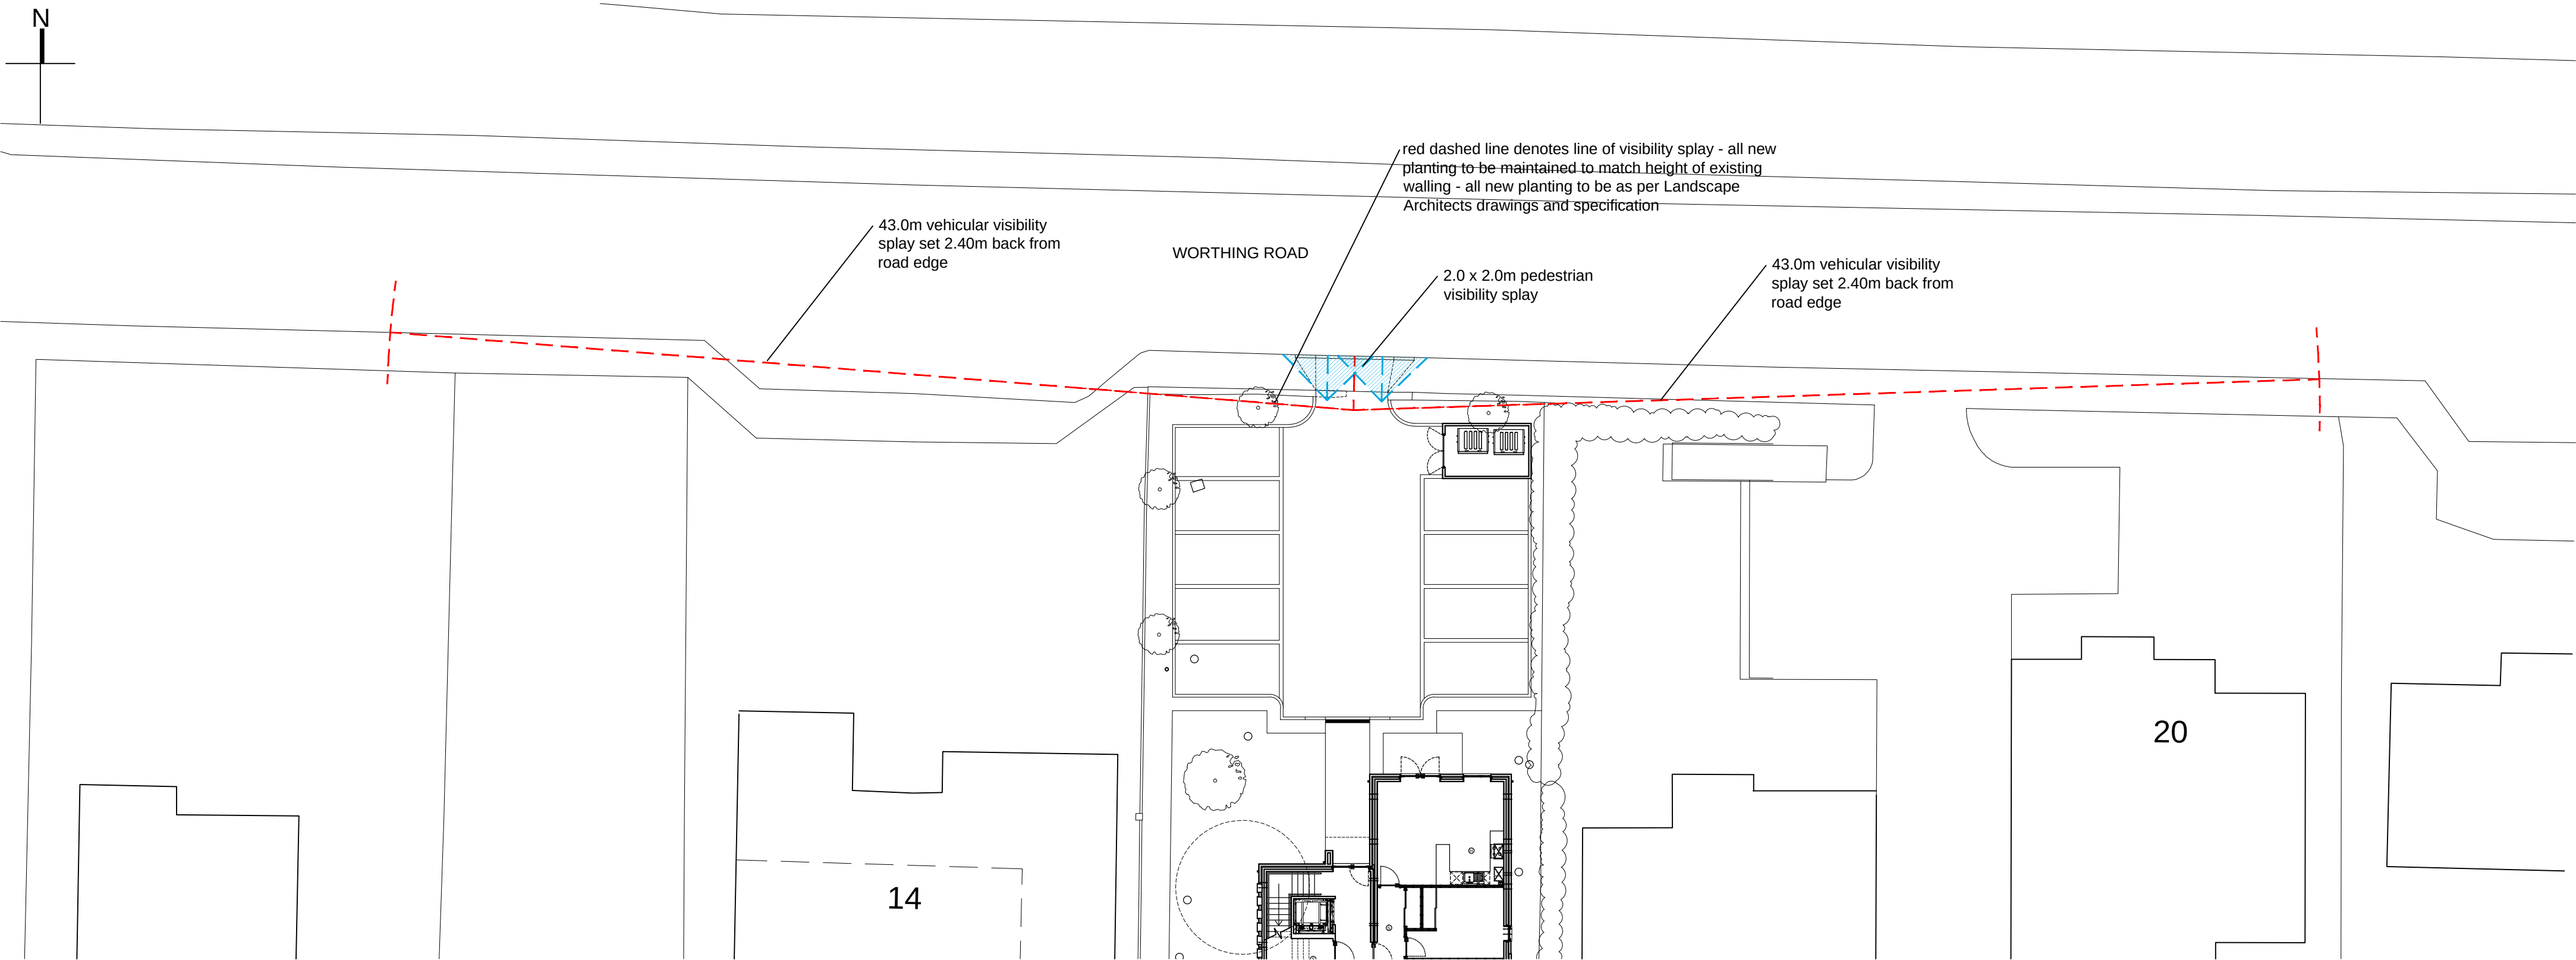

Visibility Splay Layout - 1:200 @ A1

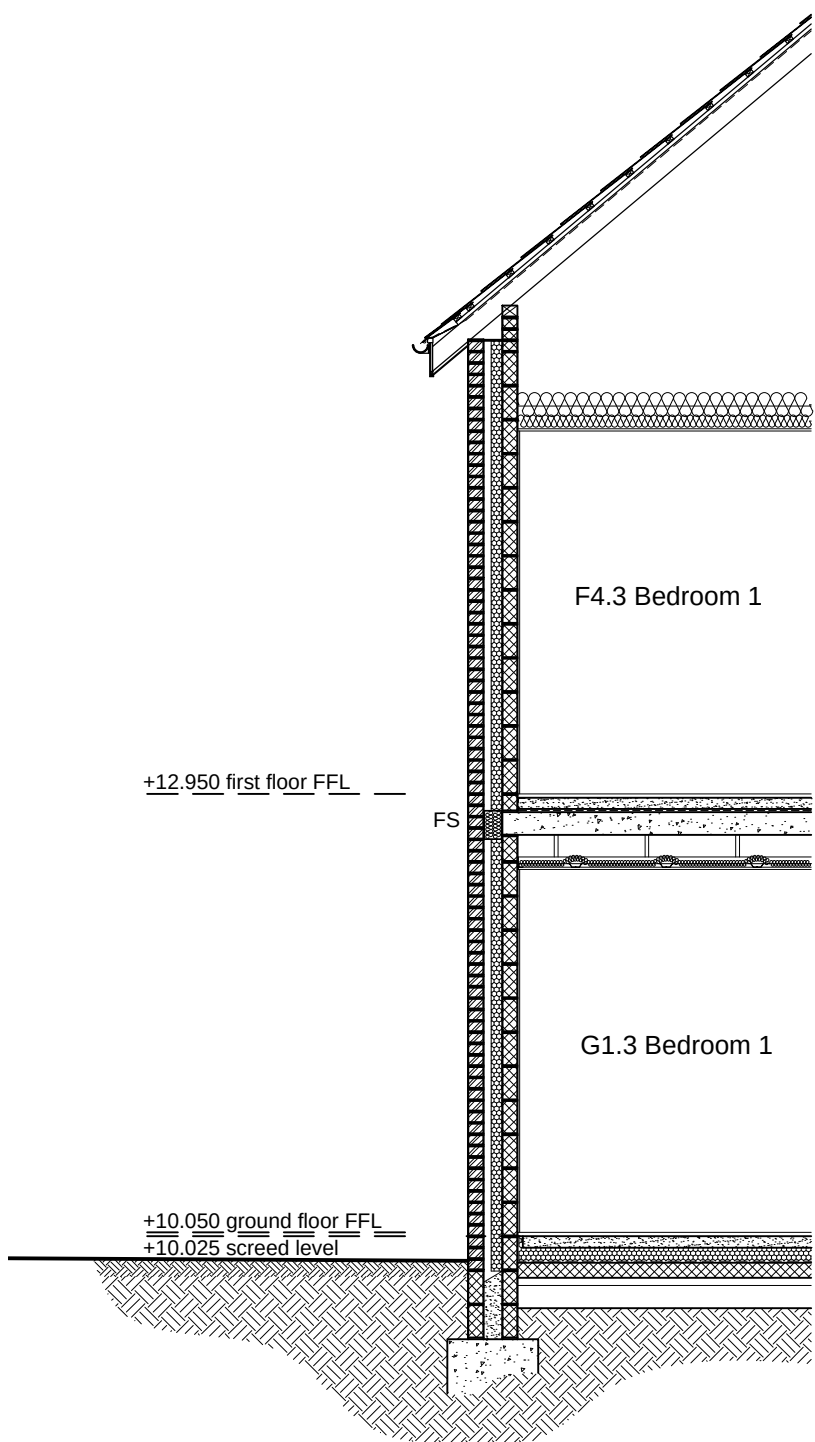


Construction Levels Section - 1:50 @ A1




Materials Schedule - 1:50 @ A1


NOTES

- DO NOT SCALE OFF THIS DRAWING EXCEPT FOR PLANNING PURPOSES
- CHECK ALL DIMENSIONS ON SITE BEFORE ANY WORK IS COMMENCED
- ALL GOODS MATERIALS AND WORKMANSHIP MUST CONFORM WITH CURRENT BUILDING REGULATIONS, BRITISH STANDARDS AND CODES OF PRACTICE
- COPYRIGHT OF THIS DRAWING IS RETAINED BY THE ARCHITECT AND IT MUST NOT BE REPRODUCED WITHOUT WRITTEN CONSENT

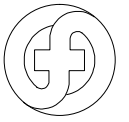REV	DATE	BY	AMENDMENT
folkes architects 1 01903 886029 info@folkesarchitects.co.uk The Old Forge 6 Church Street Storrington West Sussex BN16 4LA			
CLIENT Randall & Chisnall Construction Ltd			
JOB TITLE New Flats 16 Worthing Road East Preston West Sussex BN16 1AZ			
DRAWING TITLE Planning Information Layout PLANNING ISSUE			
DATE Apr 2020	SCALE 1:50 @ A1	DRAWN BY ec	CHECKED BY mf
JOB NO. 17026	DRAWING NO. 3.08	REVISION	

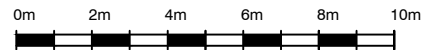

scale bar - 1:200 @ A1

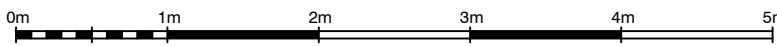

scale bar - 1:50 @ A1