


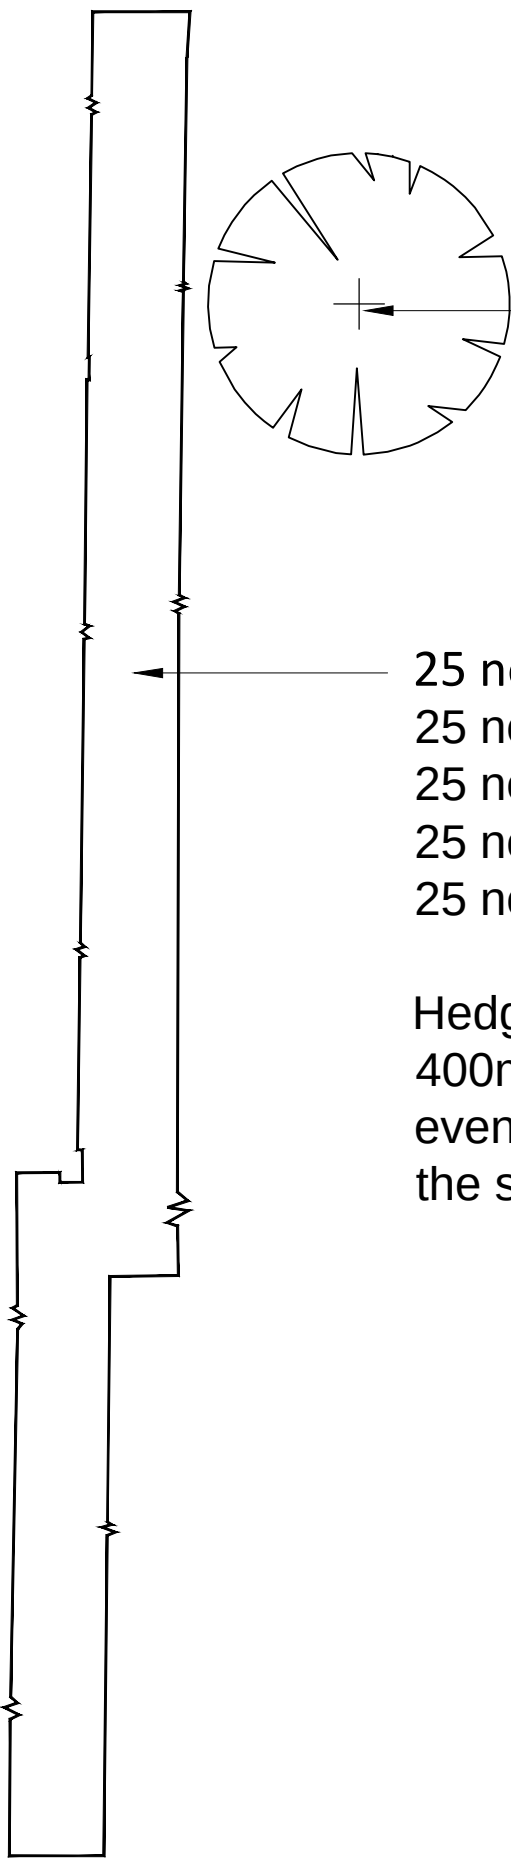


PLANTING AREA 01

Amelanchier arborea 'Robin Hill'
12-14cm Girth Size / 3.5-4.25m height /
1.75-2.0m clear stem / Standard Heavy Stock


25 no. *Acer campestre* (Field Maple) Hedging;
25 no. *Corylus avellana* (Hazel) Hedging;
25 no. *Cornus sanguinea* (Dogwood) Hedging;
25 no. *Fagus sylvatica* (Beech) Hedging;
25 no. *Ilex aquifolium* (Holly) Hedging;

Hedging to be 2 no. staggered rows @ 400mm apart and
400mm centres. Native hedge planting material to be
evenly mixed and distributed in groups of 3-5 plants of
the same species throughout the 2 no. staggered rows

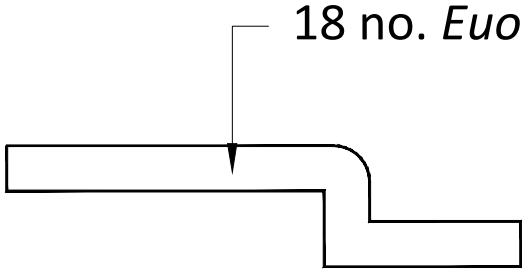

PLANTING AREA 02


18 no. *Euonymus japonicus 'Jean Hugues'*

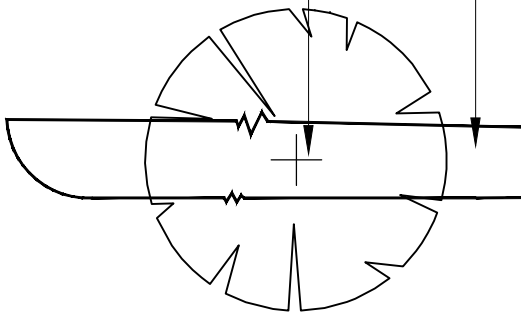

PLANTING AREA 05

1 no. *Acer campestre 'Elsrijk'*
12-14cm Girth Size / 3.5-4.25m height /
1.75-2.0m clear stem / Standard Heavy Stock

27 no. *Cotoneaster franchetii*

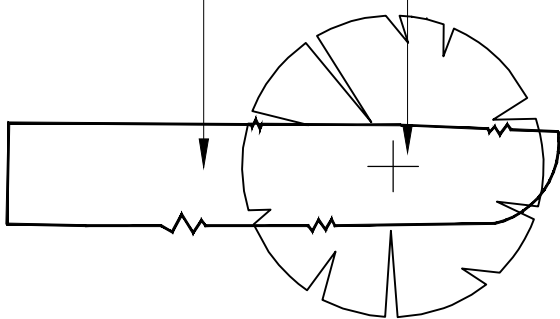

PLANTING AREA 04


1 no. *Acer campestre 'Elsrijk'*
12-14cm Girth Size / 3.5-4.25m height /
1.75-2.0m clear stem / Standard Heavy Stock

38 no. *Cotoneaster franchetii*


12 no. *Acer campestre* (Field Maple) Hedging;
12 no. *Corylus avellana* (Hazel) Hedging;
12 no. *Crataegus monogyna* (Hawthorn) Hedging;
12 no. *Fagus sylvatica* (Beech) Hedging;
12 no. *Ilex aquifolium* (Holly) Hedging;

Hedging to be 2 no. staggered rows @ 400mm apart and
400mm centres. Native hedge planting material to be evenly
mixed and distributed in groups of 3-5 plants of the same
species throughout the 2 no. staggered rows

2 no. *Crataegus monogyna 'Stricta'*
12-14cm Girth Size / 3.5-4.25m height /
1.75-2.0m clear stem / Standard Heavy Stock

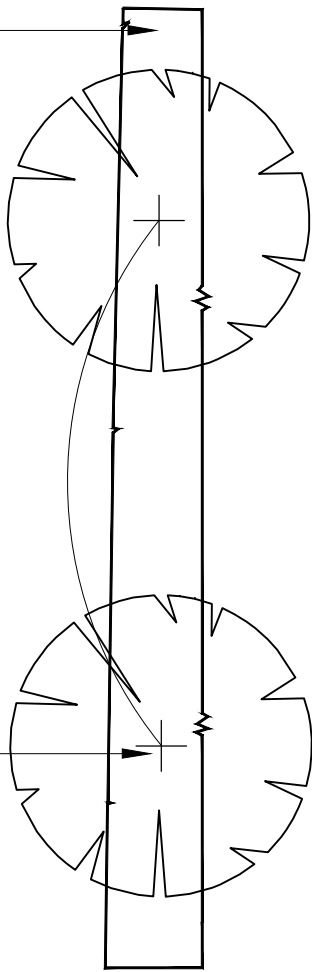


PLANTING AREA 03

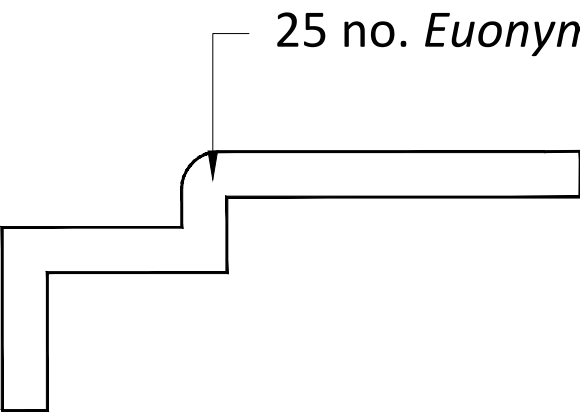



PLANTING AREA 06

25 no. *Euonymus japonicus 'Jean Hugues'*

KEY

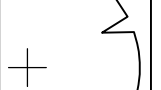**Proposed Tree Planting**
Proposed tree planting to be 12-14 cm Girth Size / 3.5-4.25m height / 1.75-2.0m Clear Stem / Standard Heavy Stock. Trees to be supplied and planted in accordance with BS 8545: 2014 Trees: From nursery to independence in the landscape: Recommendations.

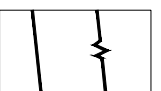**Proposed Hedgerow Planting**
Proposed hedgerow planting areas to be 2 no. staggered rows and to have 75 mm depth of ornamental bark mulch.

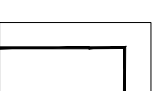**Proposed Ornamental Shrub Planting**
Proposed ornamental, clipped shrub planting areas to have 75 mm depth of ornamental bark mulch.

NOTES

Refer to RCs278 / 01 / Soft Landscape Layout and RCs278 / Detailed Plant Schedule and Specification.

All planting areas to have 300mm depth (minimum) subsoil overlain with 300mm (minimum) multi purpose topsoil to BS3882: 2015 'Specification for Topsoil' except grass seeded / turfed areas which are to have 300mm depth (minimum) subsoil overlain with 150mm (min) top soil.


All shrub / tree planting areas to have 75 mm (min) depth of ornamental bark mulch.

All plant stock to be sourced from UK grown stock.


All compost, mulches and soil conditioners to be peat free.

All seeds, bulbs, corms and other plant propagules to be sourced from UK grown stock.

All compost, mulches and soil conditioners to be peat free.

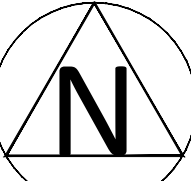

REV	DESCRIPTION	DATE	INITIALS
01	PA 01 amended	01-04-19	AR

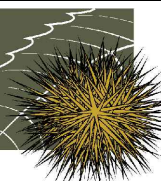**Ramsay & Co**
Landscape Architecture

The Studio, 68 Cuckfield Road, Hurstpierpoint, West Sussex, BN6 9SB
T: 01273 834 198 M: 07973 770047 E: landscape@ramsayandco.com

Project Title:
16 Worthing Road, East Preton, Littlehampton
Randall & Chisnall Construction Ltd.

Drawing Title:
Detailed Planting Plan

Scale:
1:100@A1

Drawn:
AR

Date:
13-03-19

Drawing Number:
RCo 278 / 02

Revision:
01

APR 19 2019 14:22:22