



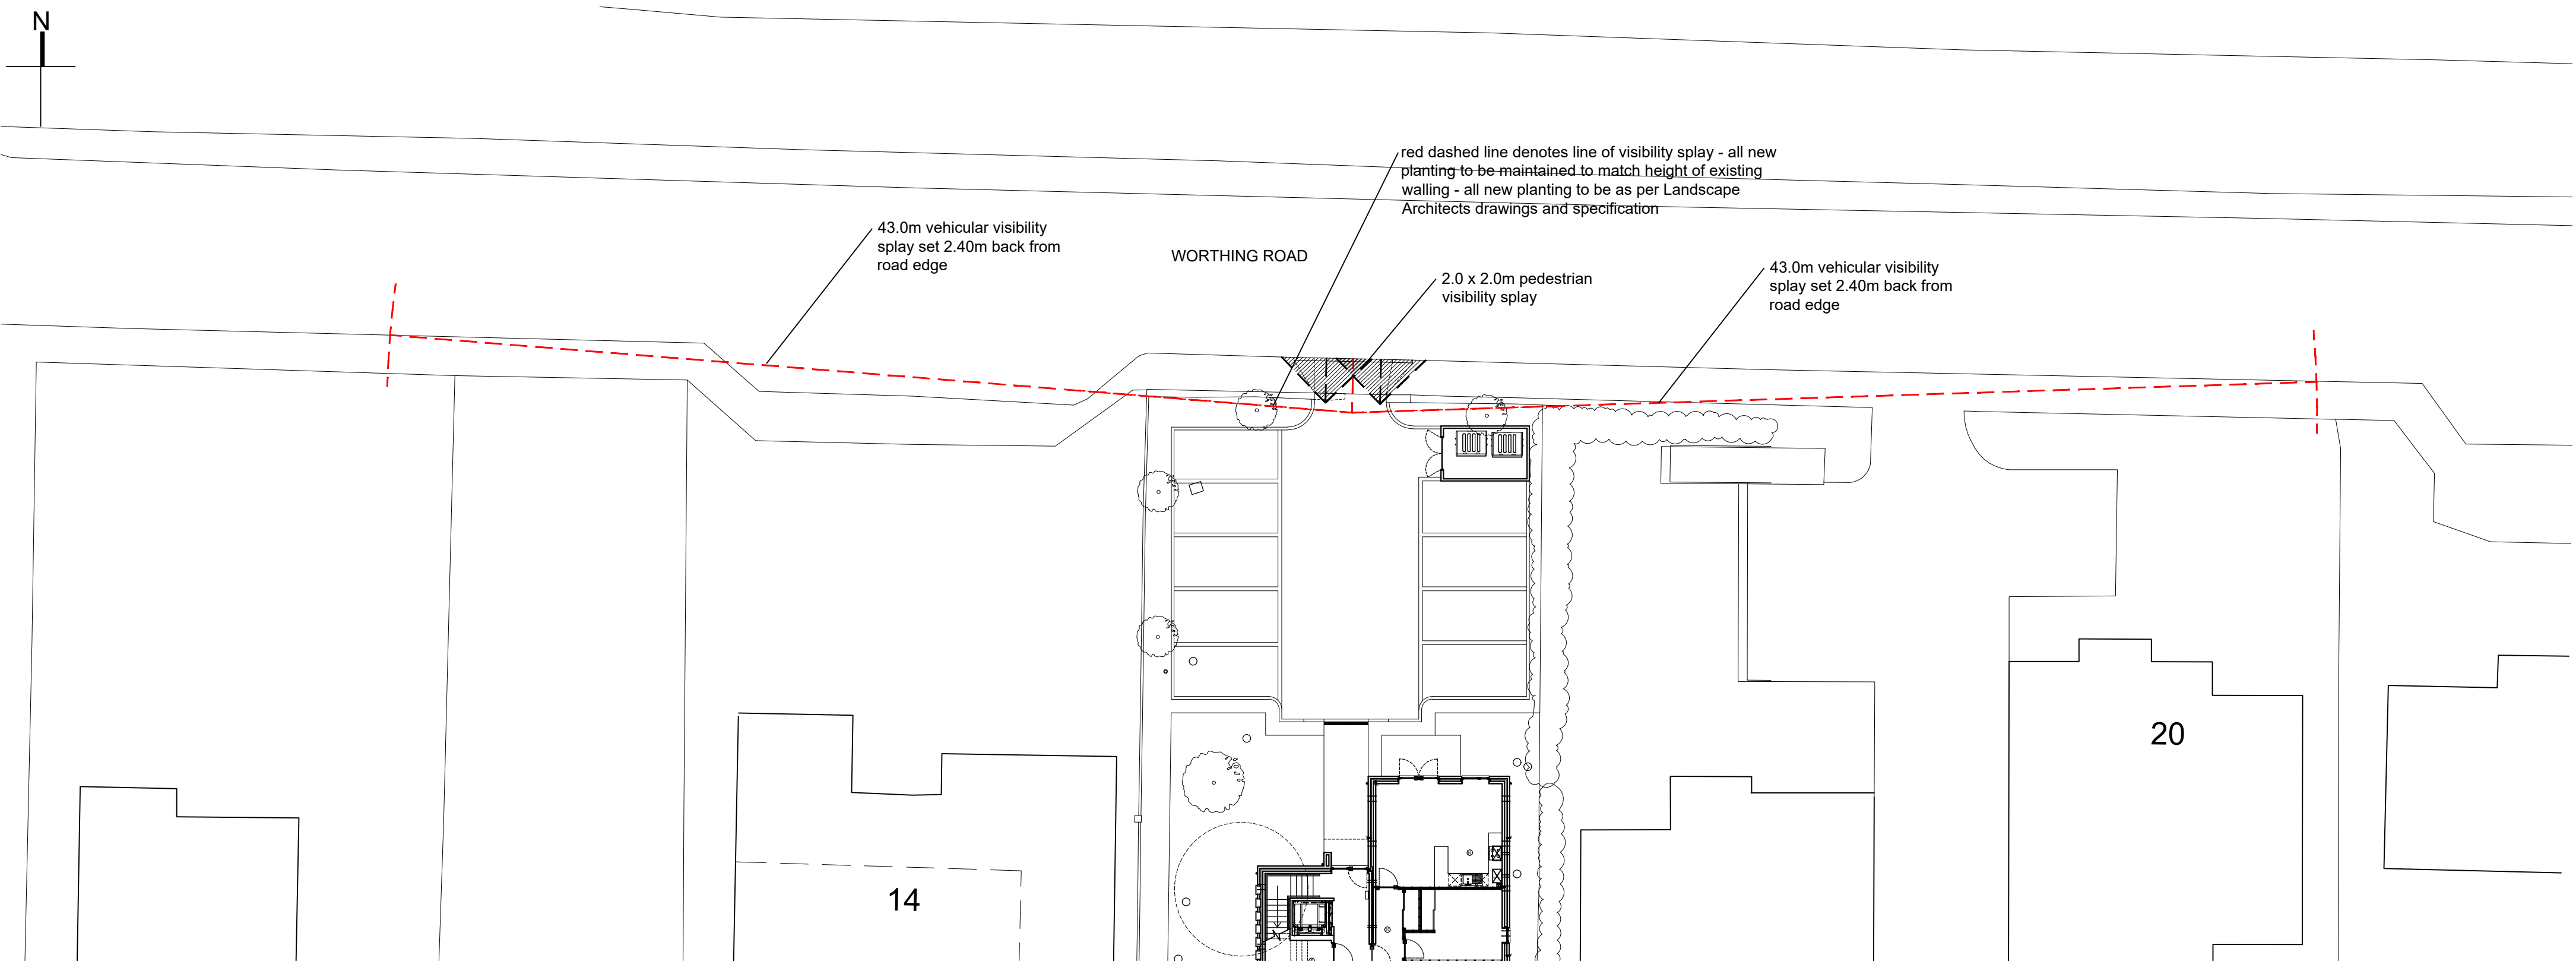

Visibility Splay Layout - 1:200 @ A1


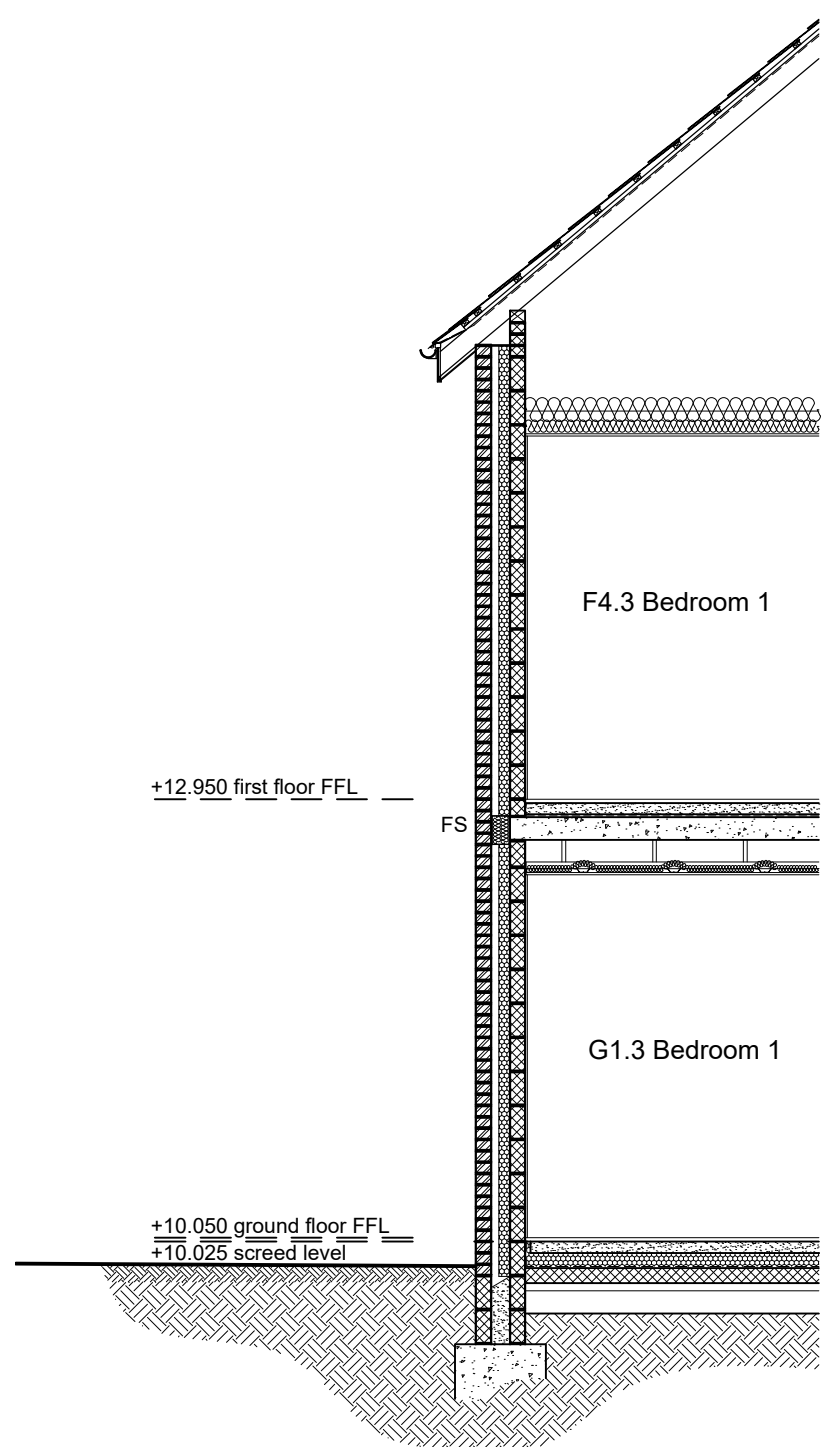


Construction Levels Section - 1:50 @ A1




Materials Schedule - 1:50 @ A1

Bin Store - 1:50 @ A1

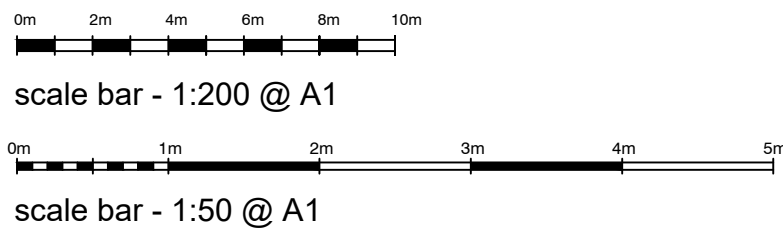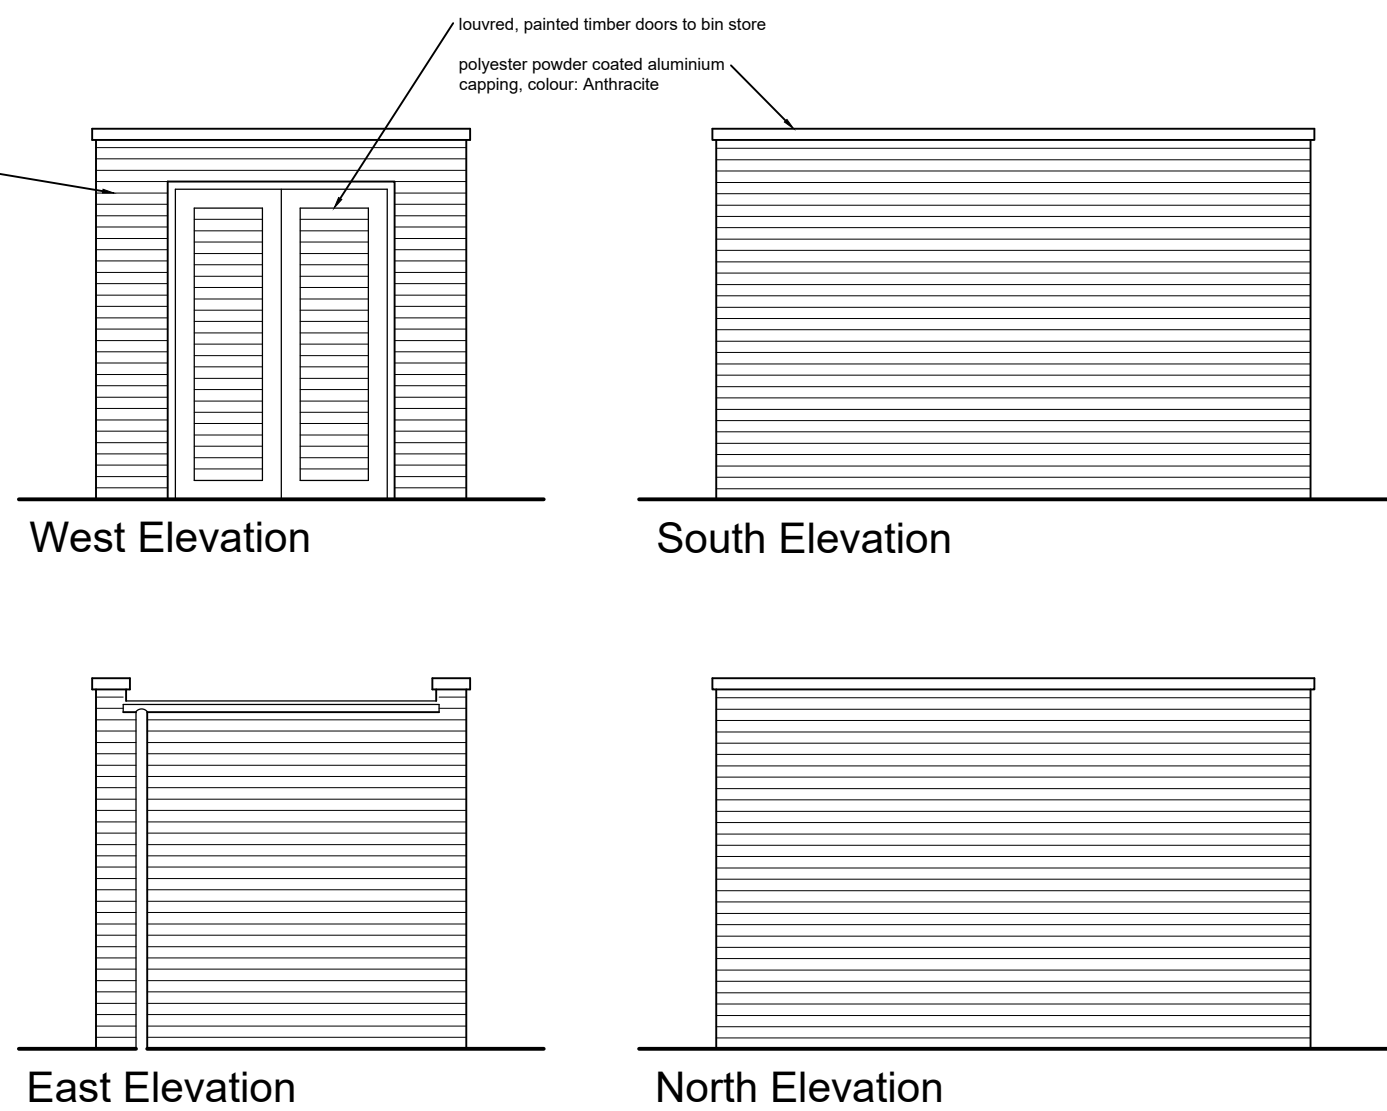

- NOTES
- DO NOT SCALE OFF THIS DRAWING EXCEPT FOR PLANNING PURPOSES
 - CHECK ALL DIMENSIONS ON SITE BEFORE ANY WORK IS COMMENCED
 - ALL GOODS MATERIALS AND WORKMANSHIP MUST CONFORM WITH CURRENT BUILDING REGULATIONS, BRITISH STANDARDS AND CODES OF PRACTICE
 - COPYRIGHT OF THIS DRAWING IS RETAINED BY THE ARCHITECT AND IT MUST NOT BE REPRODUCED WITHOUT WRITTEN CONSENT

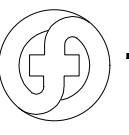A	02.06.2020	ec	bin store added
REV	DATE	BY	AMENDMENT
 folkes architects 1 01933 898629 info@folkesarchitects.co.uk The Old Forge 6 Church Street Storrington West Sussex PO20 2LA			
CLIENT Randall & Chisnall Construction Ltd			
JOB TITLE New Flats 16 Worthing Road East Preston West Sussex BN16 1AZ			
DRAWING TITLE Planning Information Layout PLANNING ISSUE			
DATE Apr 2020	SCALE 1:50 @ A1	DRAWN BY ec	CHECKED BY mf
JOB NO. 17026	DRAWING NO. 3.08	REVISION A	