
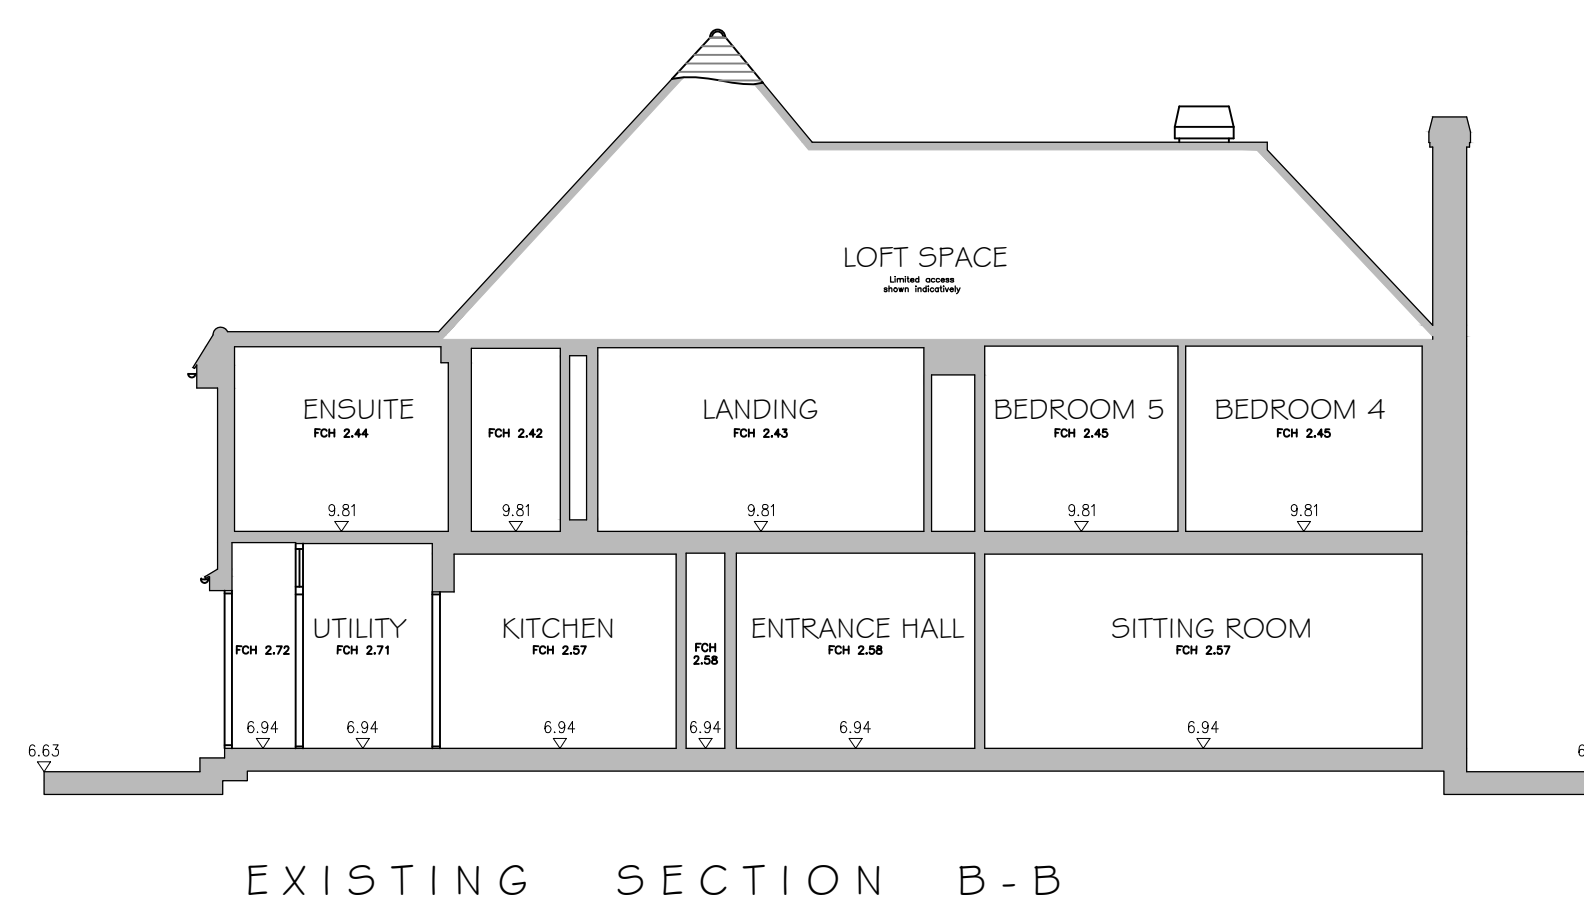
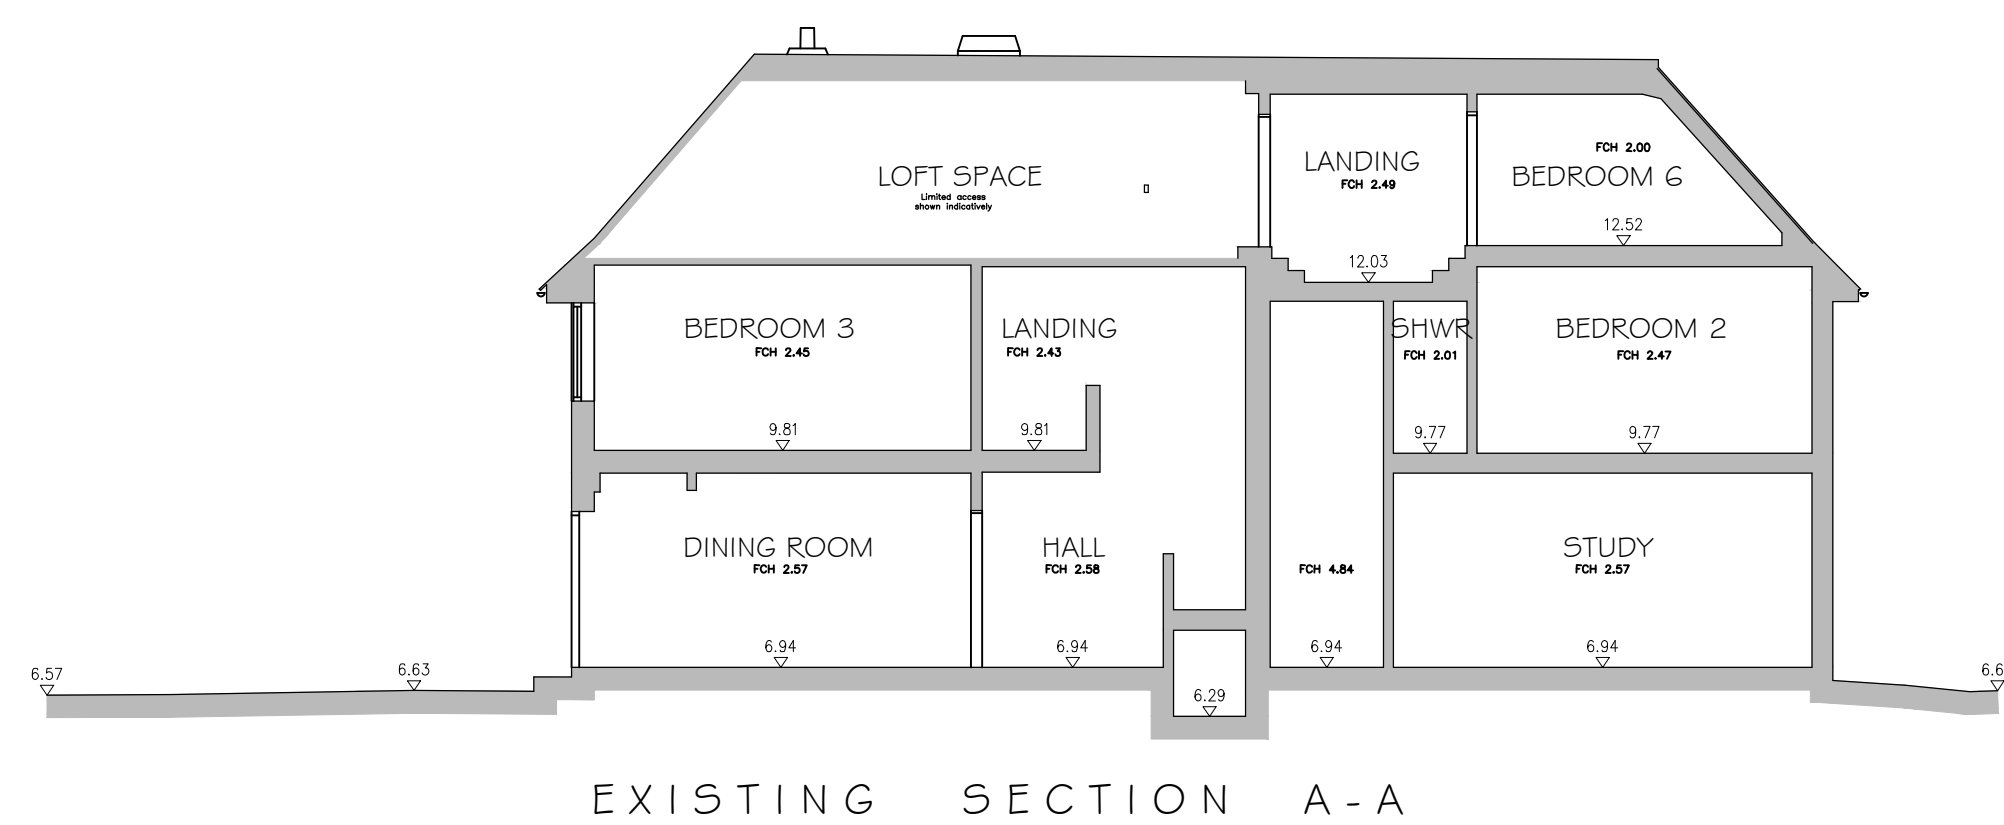
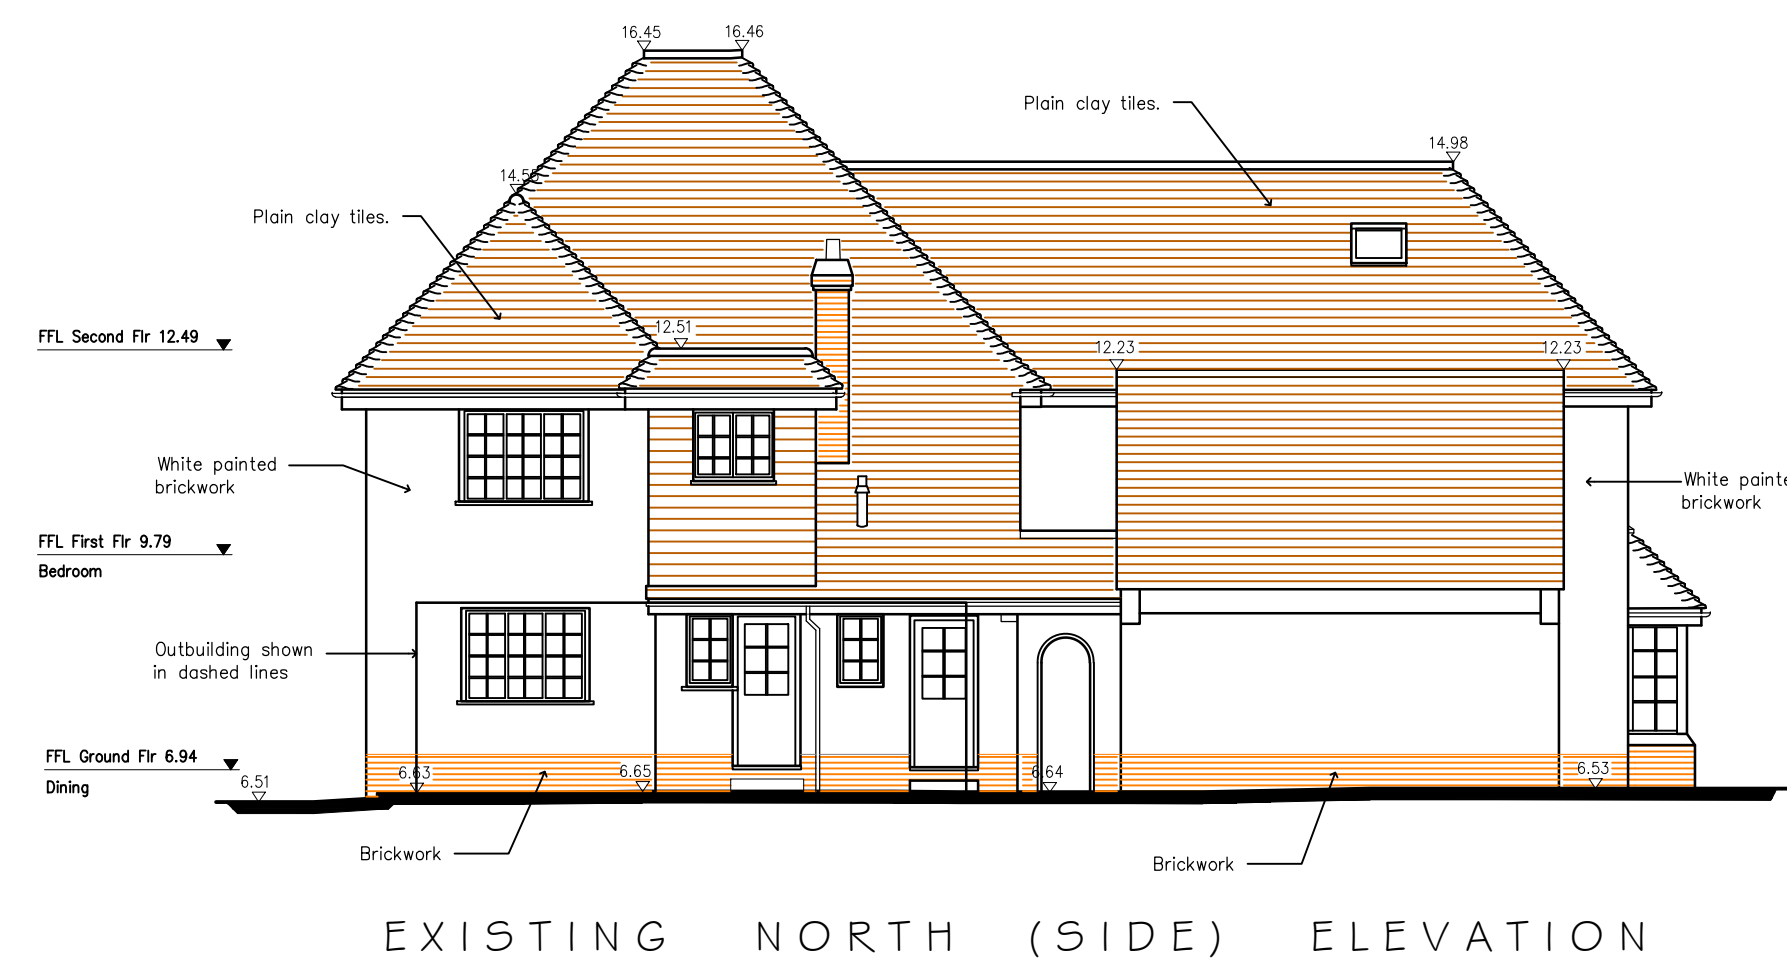
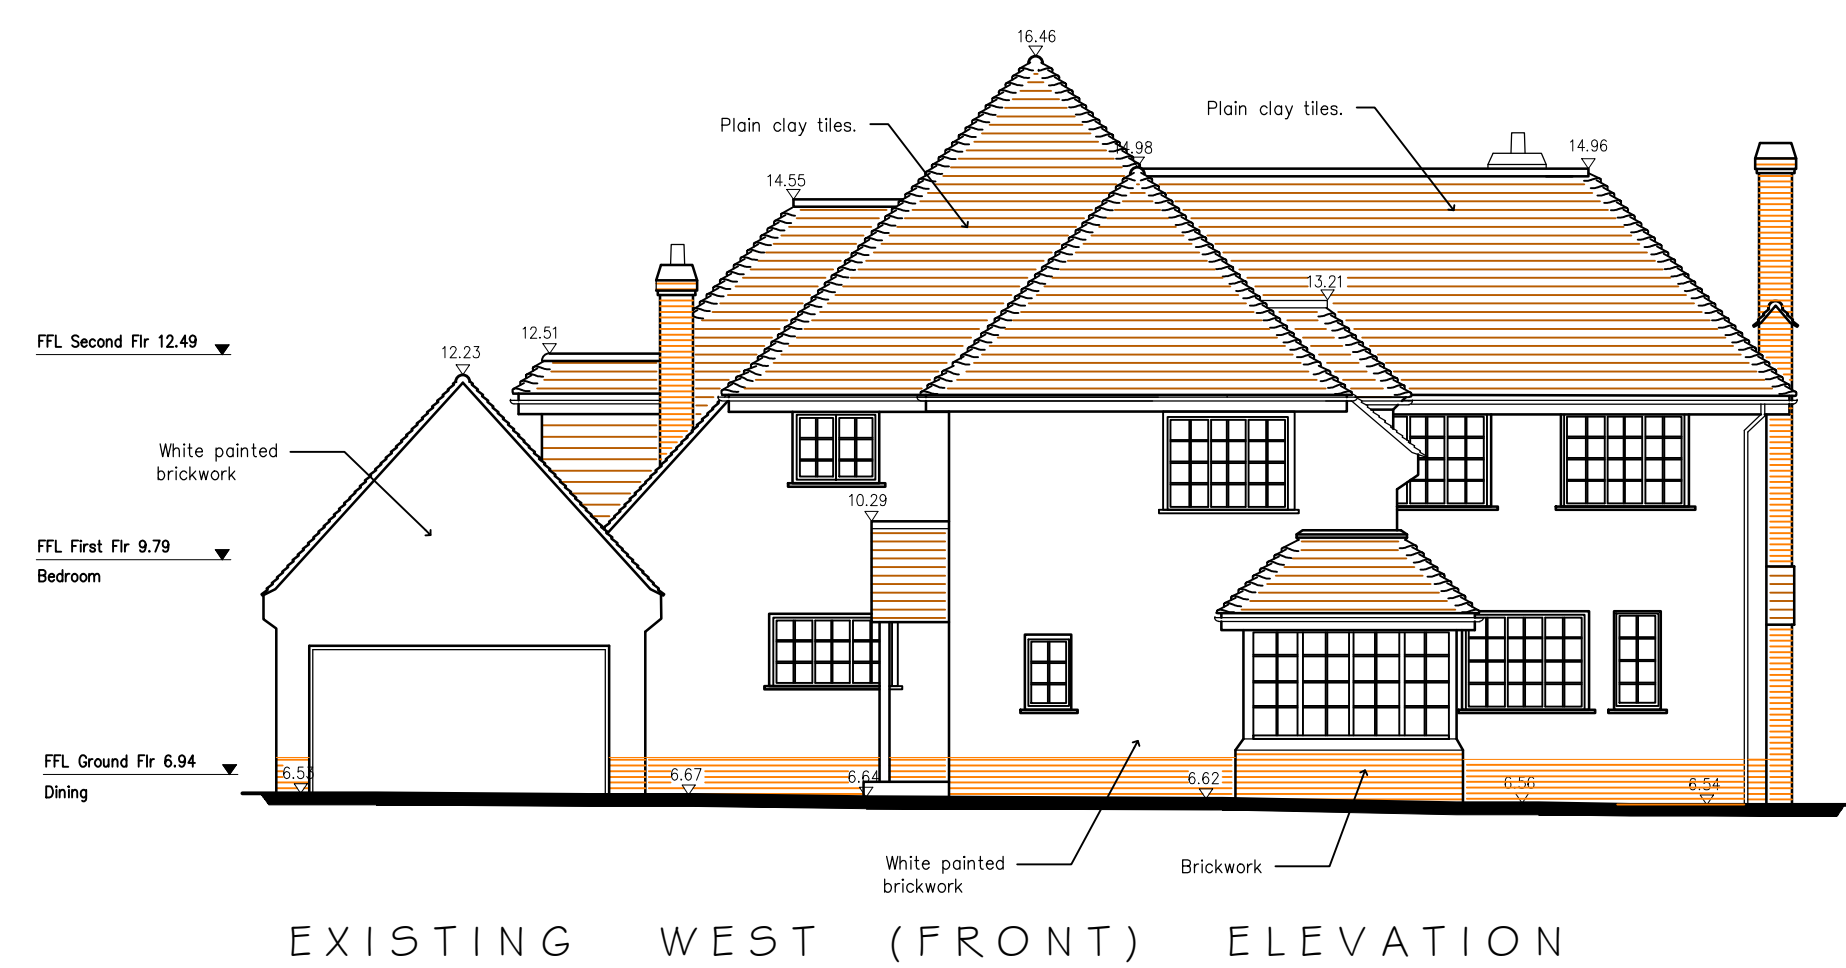


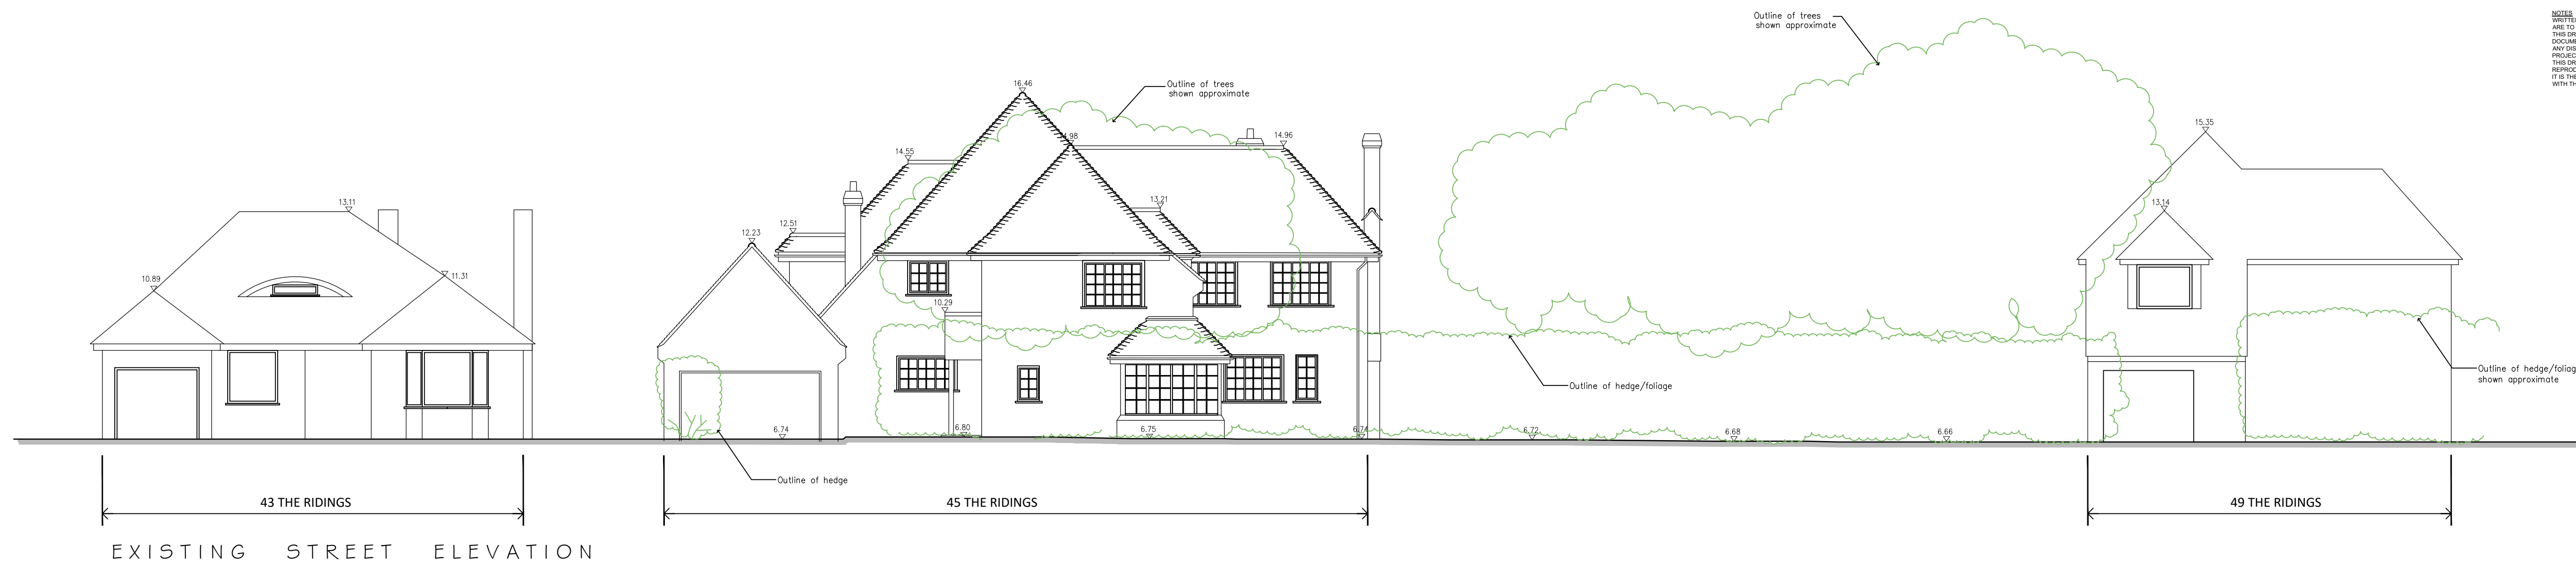

REV	DESCRIPTION	DATE
PROJECT 45 THE RIDINGS EAST PRESTON WEST SUSSEX BN1 6 2TW		
DRAWING TITLE EXISTING ELEVATIONS, SECTIONS & STREET ELEVATION		
CLIENT MRS J B SHULMAN		
SCALE 1:100 @A1	DRAWN BY FLB	DATE APR
DWG NO	935/E03	REV

Unit 3b Woodhorn Business Centre
Woodhorn Lane
Oving Chichester
West Sussex PO20 2BX
Tel 01243 774764
www.sloaneandbrown.co.uk

CHARTERED BUILDING SURVEYORS
SLOANE
&
BROWN
ARCHITECTURAL SERVICES