


NOTES
WRITTEN DIMENSIONS TO BE TAKEN IN PREFERENCE TO SCALE.
THIS DRAWING IS TO BE READ IN CONJUNCTION WITH ALL OTHER
DOCUMENTS RELATING TO THIS PROJECT.
ANY DISCREPANCIES ARE TO BE REFERRED IMMEDIATELY TO THE
PROJECT DESIGNER.
THIS DRAWING IS COPYRIGHT AND SHOULD NOT BE USED OR
REPRODUCED WITHOUT PERMISSION.
IT IS THE CONTRACTOR'S RESPONSIBILITY TO ENSURE COMPLIANCE
WITH THE BUILDING REGULATIONS.

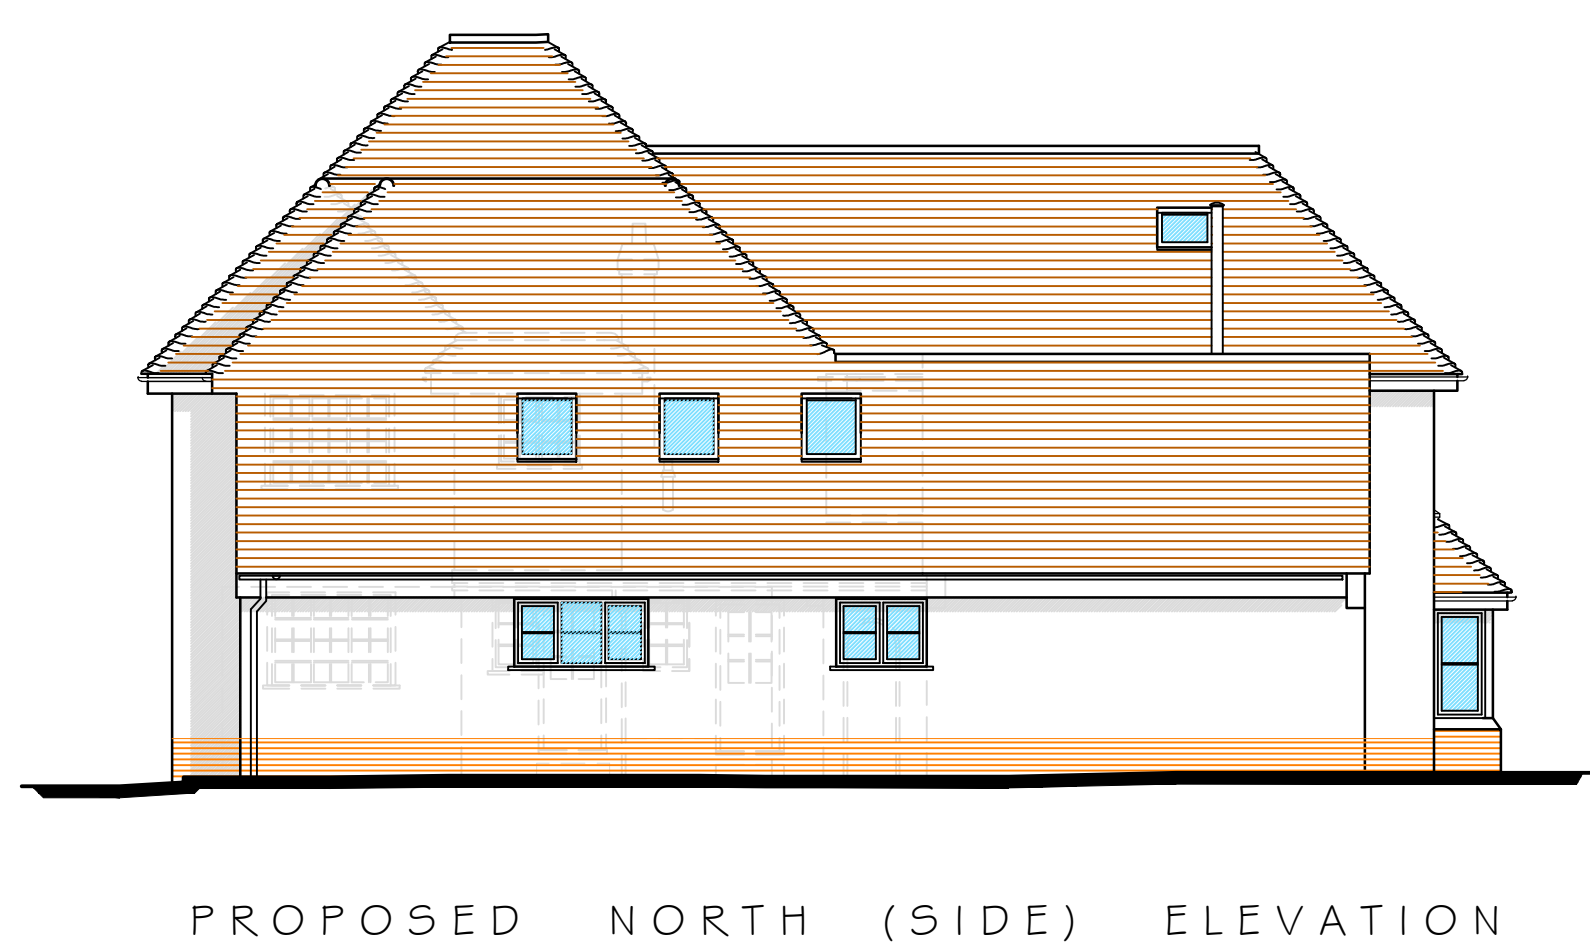

REV.	DESCRIPTION	DATE
PROJECT	45 THE RIDINGS EAST PRESTON WEST SUSSEX BN16 2TW	
DRAWING TITLE	PROPOSED ELEVATIONS & STREET ELEVATION	
CLIENT	MRS J B SHULMAN	
SCALE	1:100 @A1	DRAWN BY FLB
DWG NO	935/P07	DATE APR 20
		REV. -