


ARUN DISTRICT COUNCIL:EP/50/08/

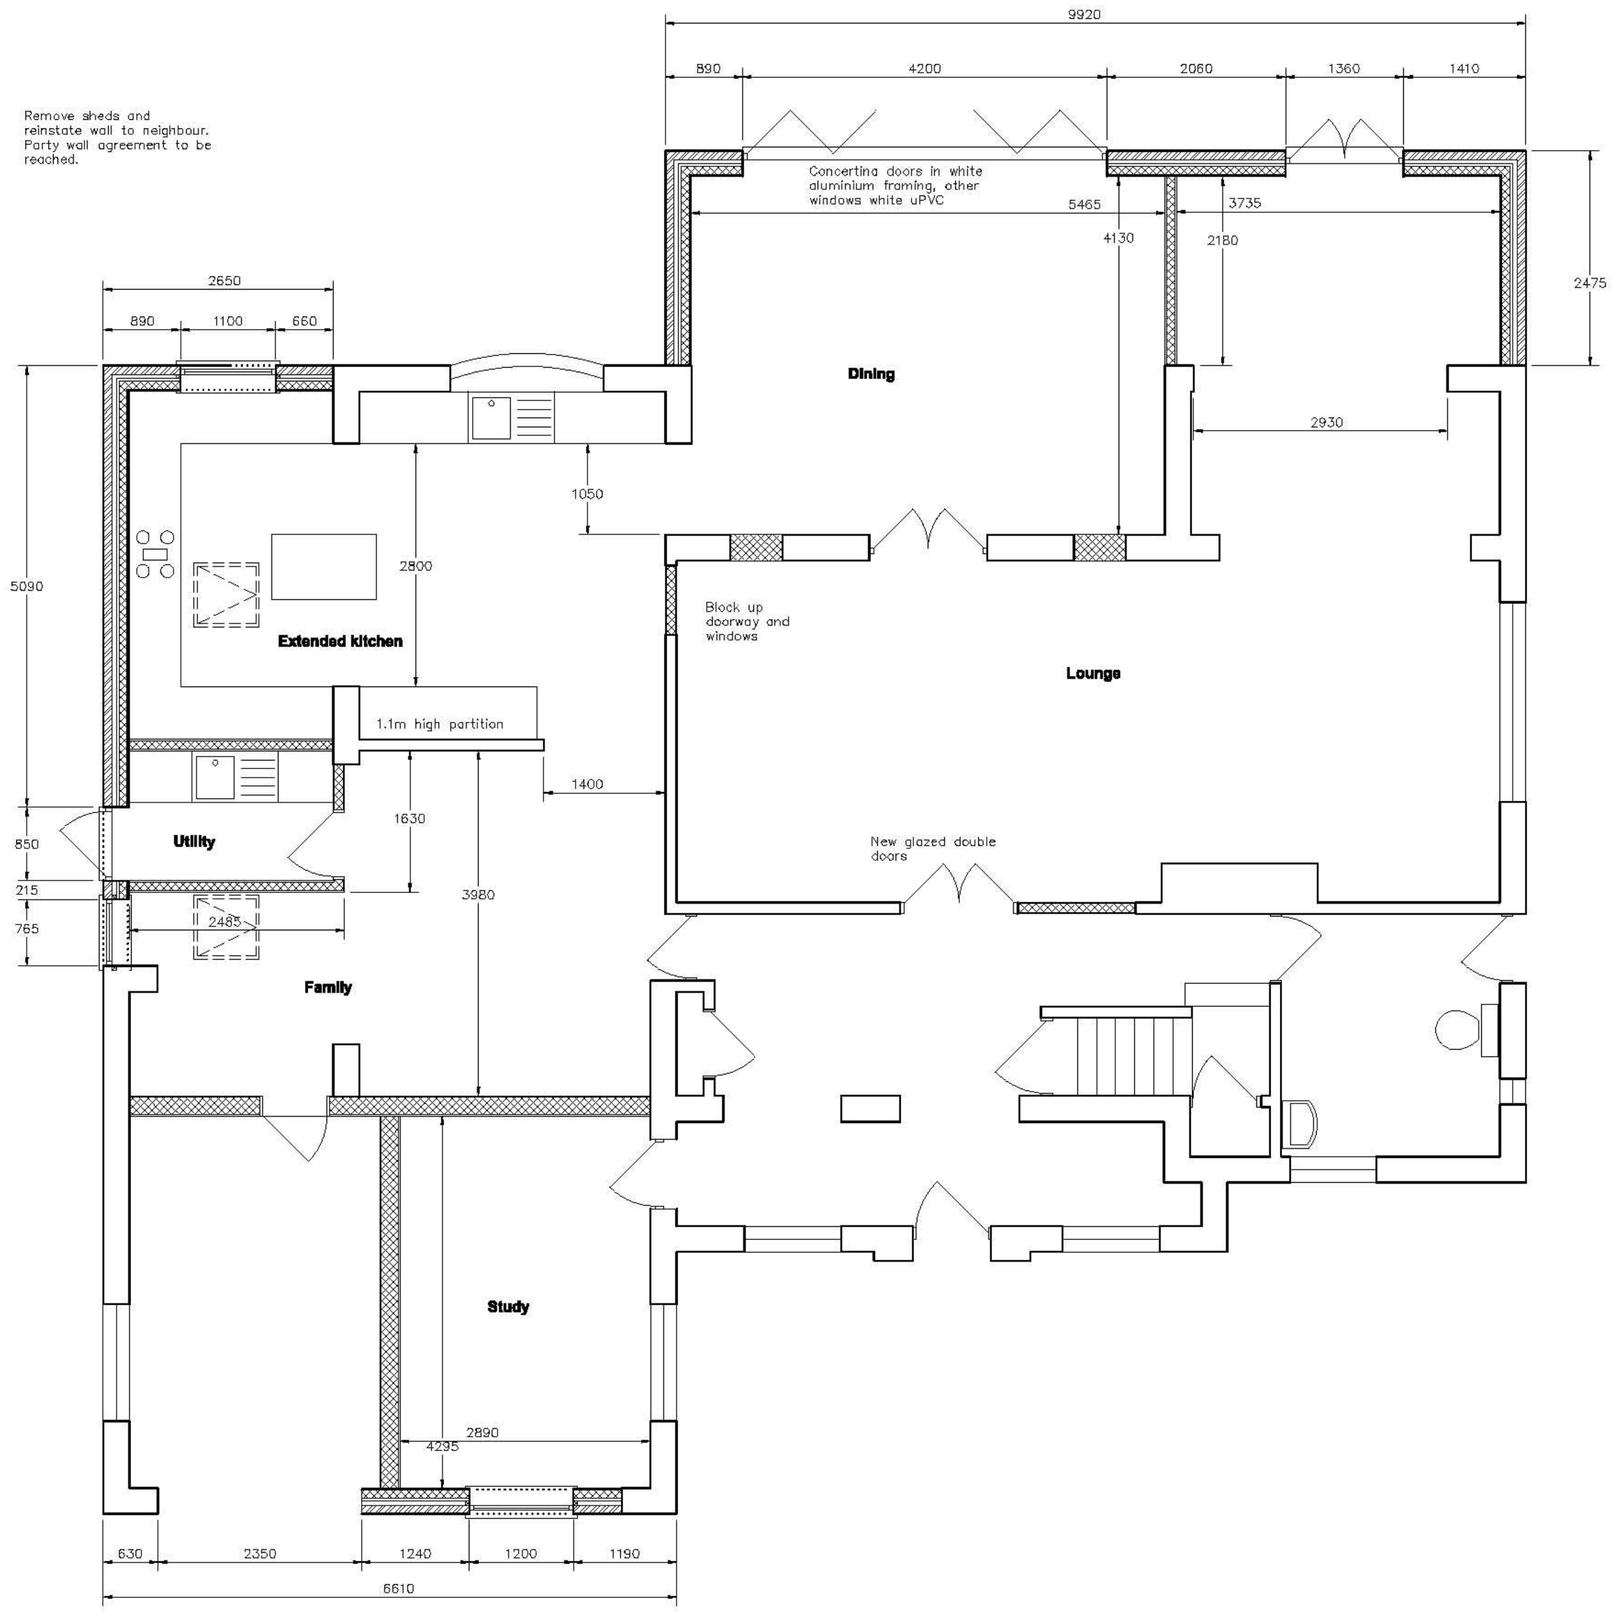

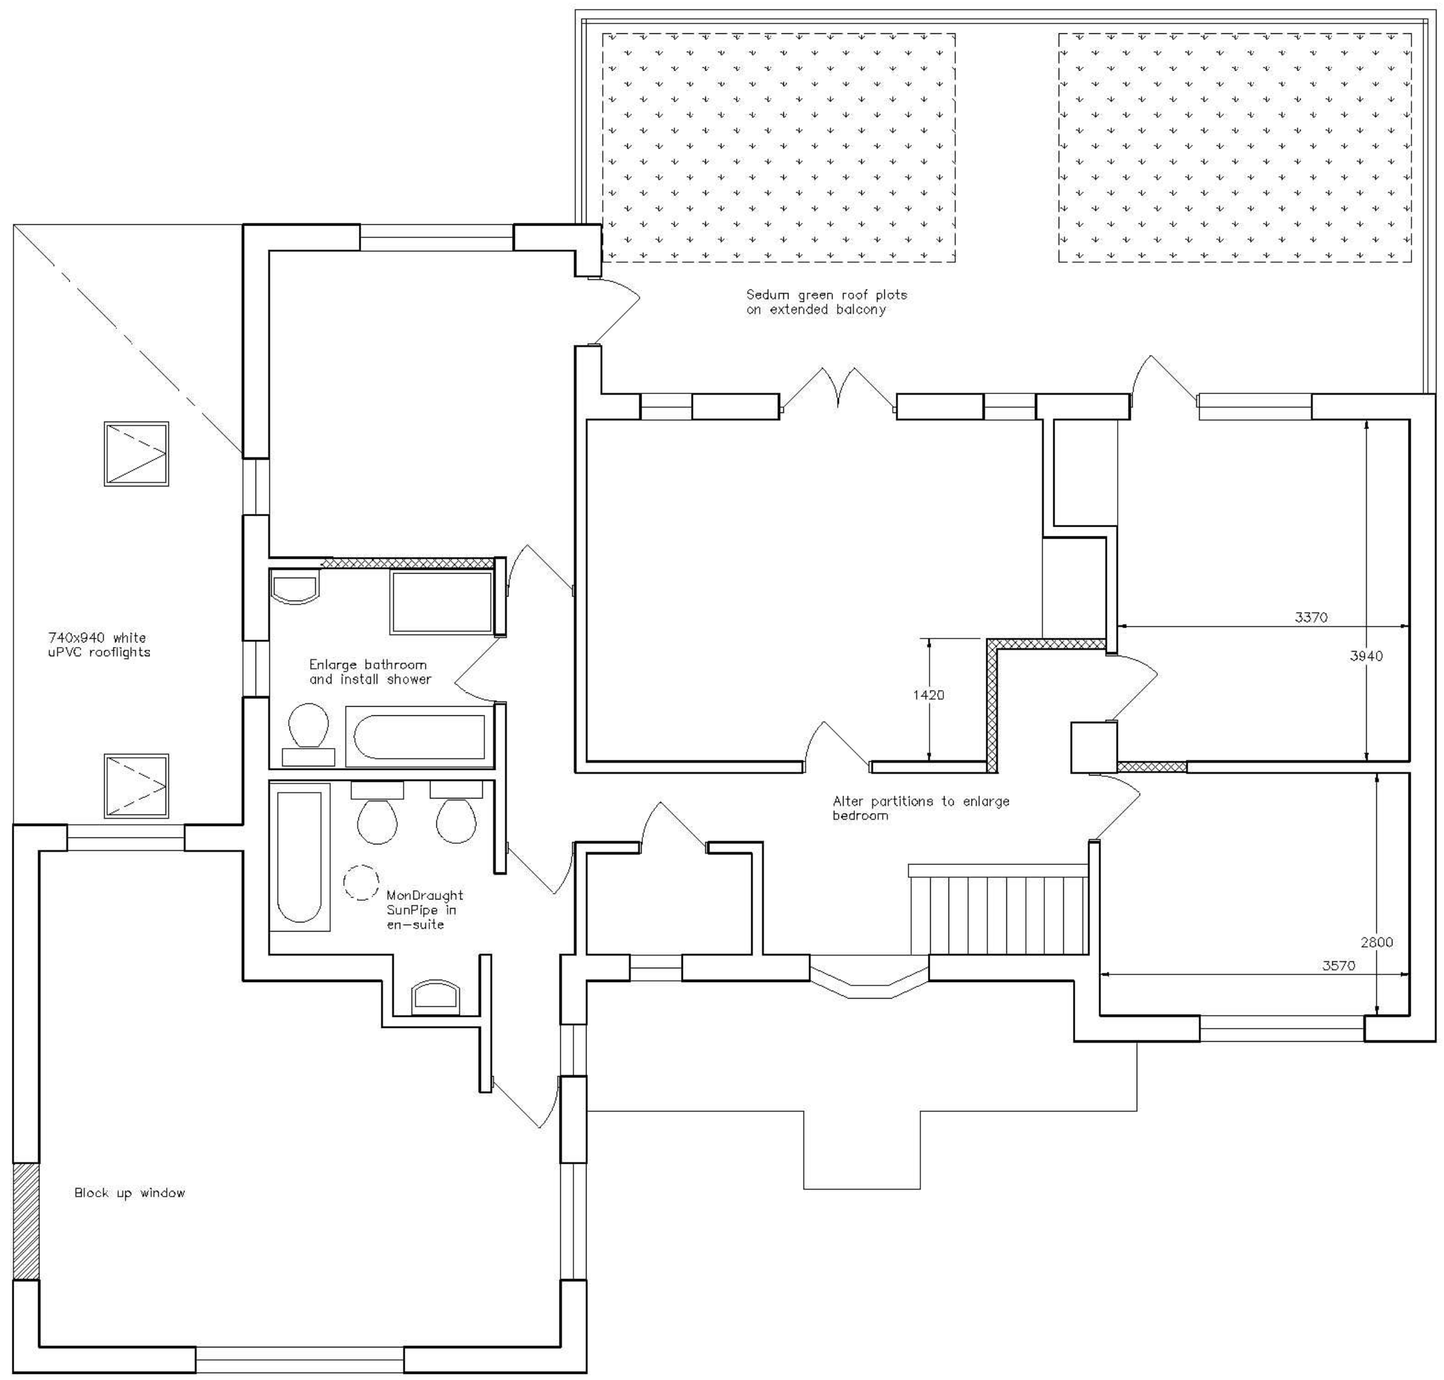

Proposed ground floor

Proposed first floor

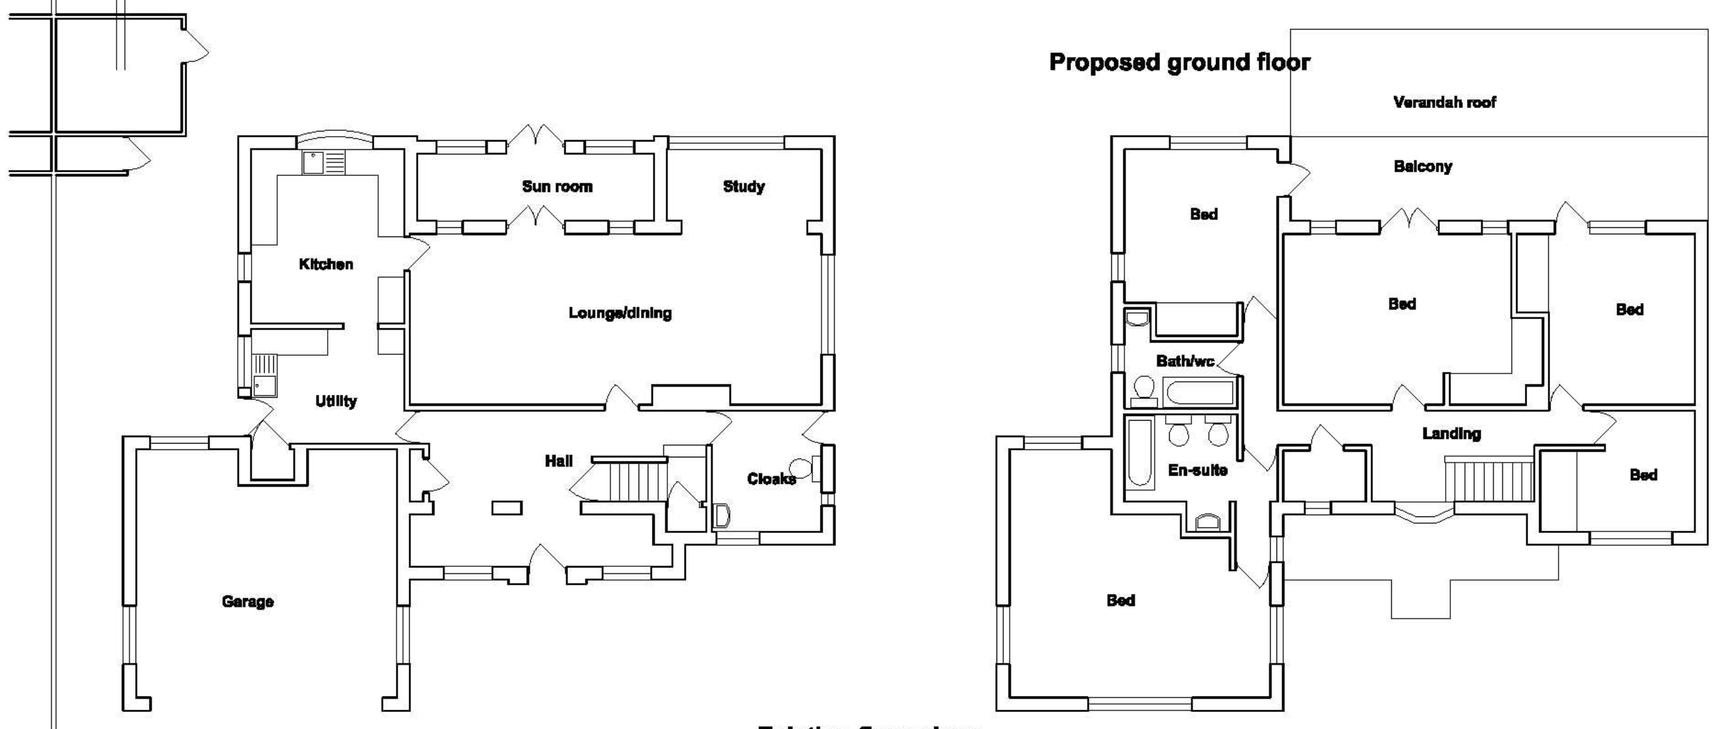

Existing floor plans

Amendments: –

Bryceson Shaw Associates
Surveyors and Designers
2 Wellesley Court, Fitzalan Road, Littlehampton, West Sussex BN17 5JW
Tel. & Fax 01903 734381 Mobile: 07889 651301
E-mail: brycesonshaw@btinternet.com

Project:
Proposed alterations; Trellis House, 8 West Ridings, East Preston BN16 2TD

Drawing:
Plans and elevations

For:
Mr. & Mrs. Samuels

Drawn:	Date:
PKS	**February 2008**
Scales: **1:50 1:100**	No: **811/01/01**

To scale when printed on A1