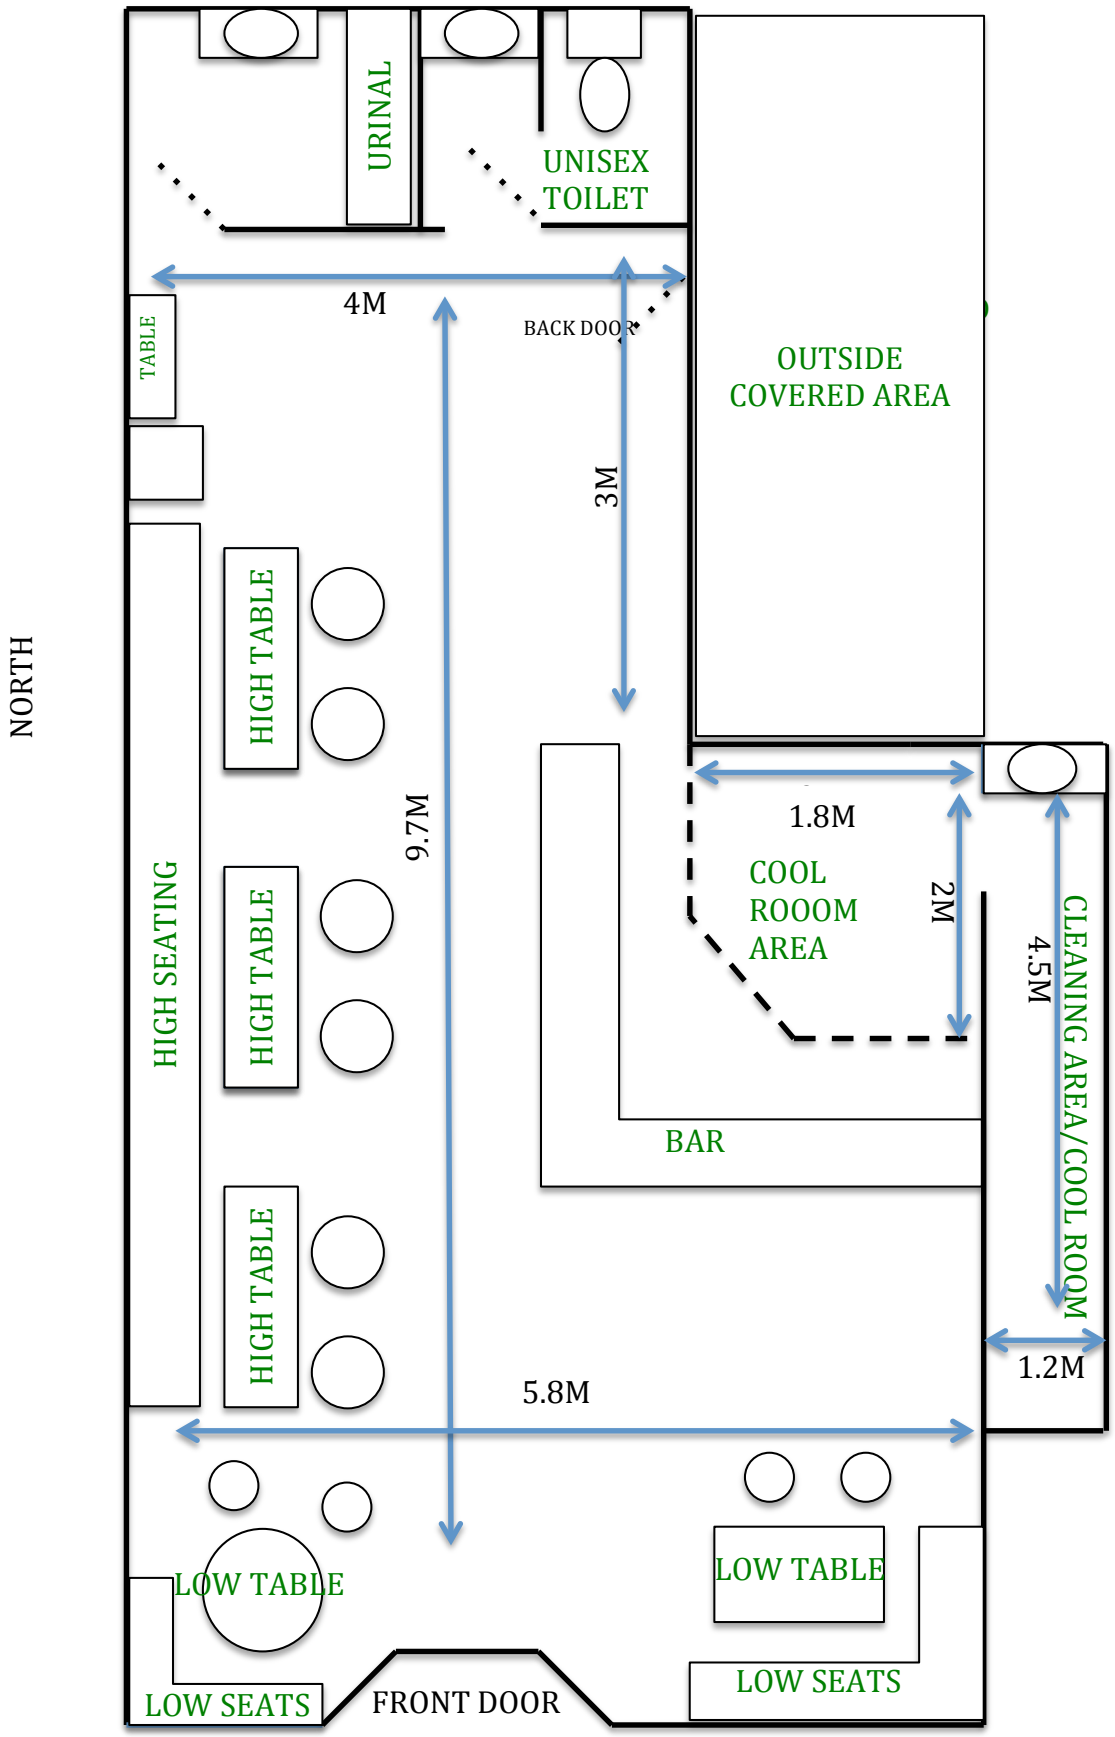THE STANDARD BAR - PROPOSED LAYOUT VER.1