


Height of the wall to be no be 1 course under the pillars. Standing 6 ft from the pavement

Wall will be constructed with double skin bricks

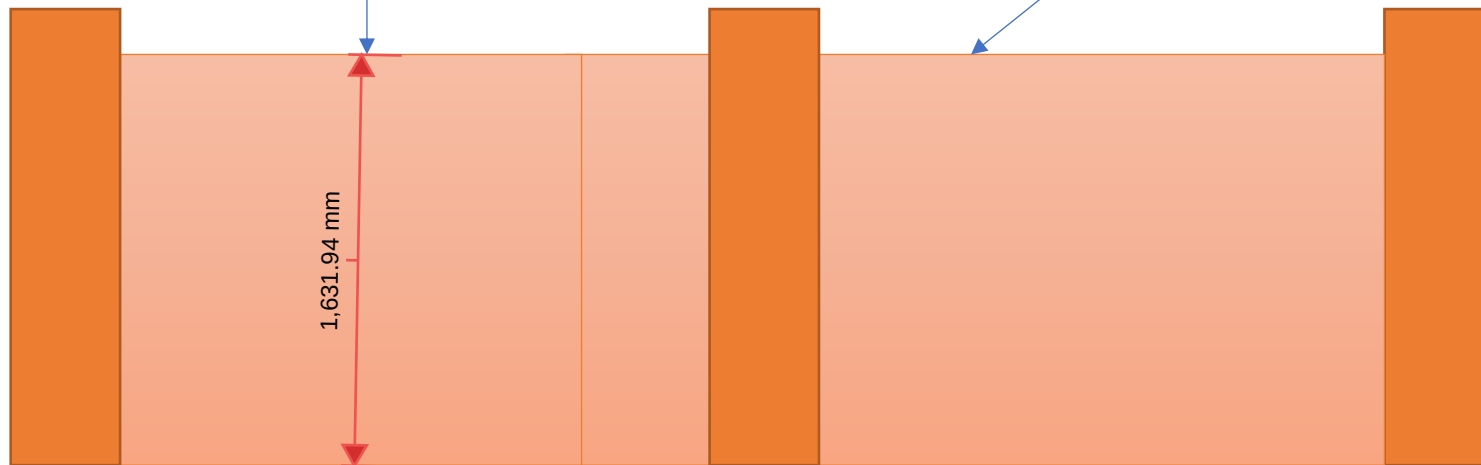

All pillars will be filled with concrete, more so the right hand edge, to fix a gate at a later stage.

As per the picture this will be view from the street, the base level is from the public pathway.

Scale 1:30

Height of the pillars to be 1 course above the wall, with a decorative stone