

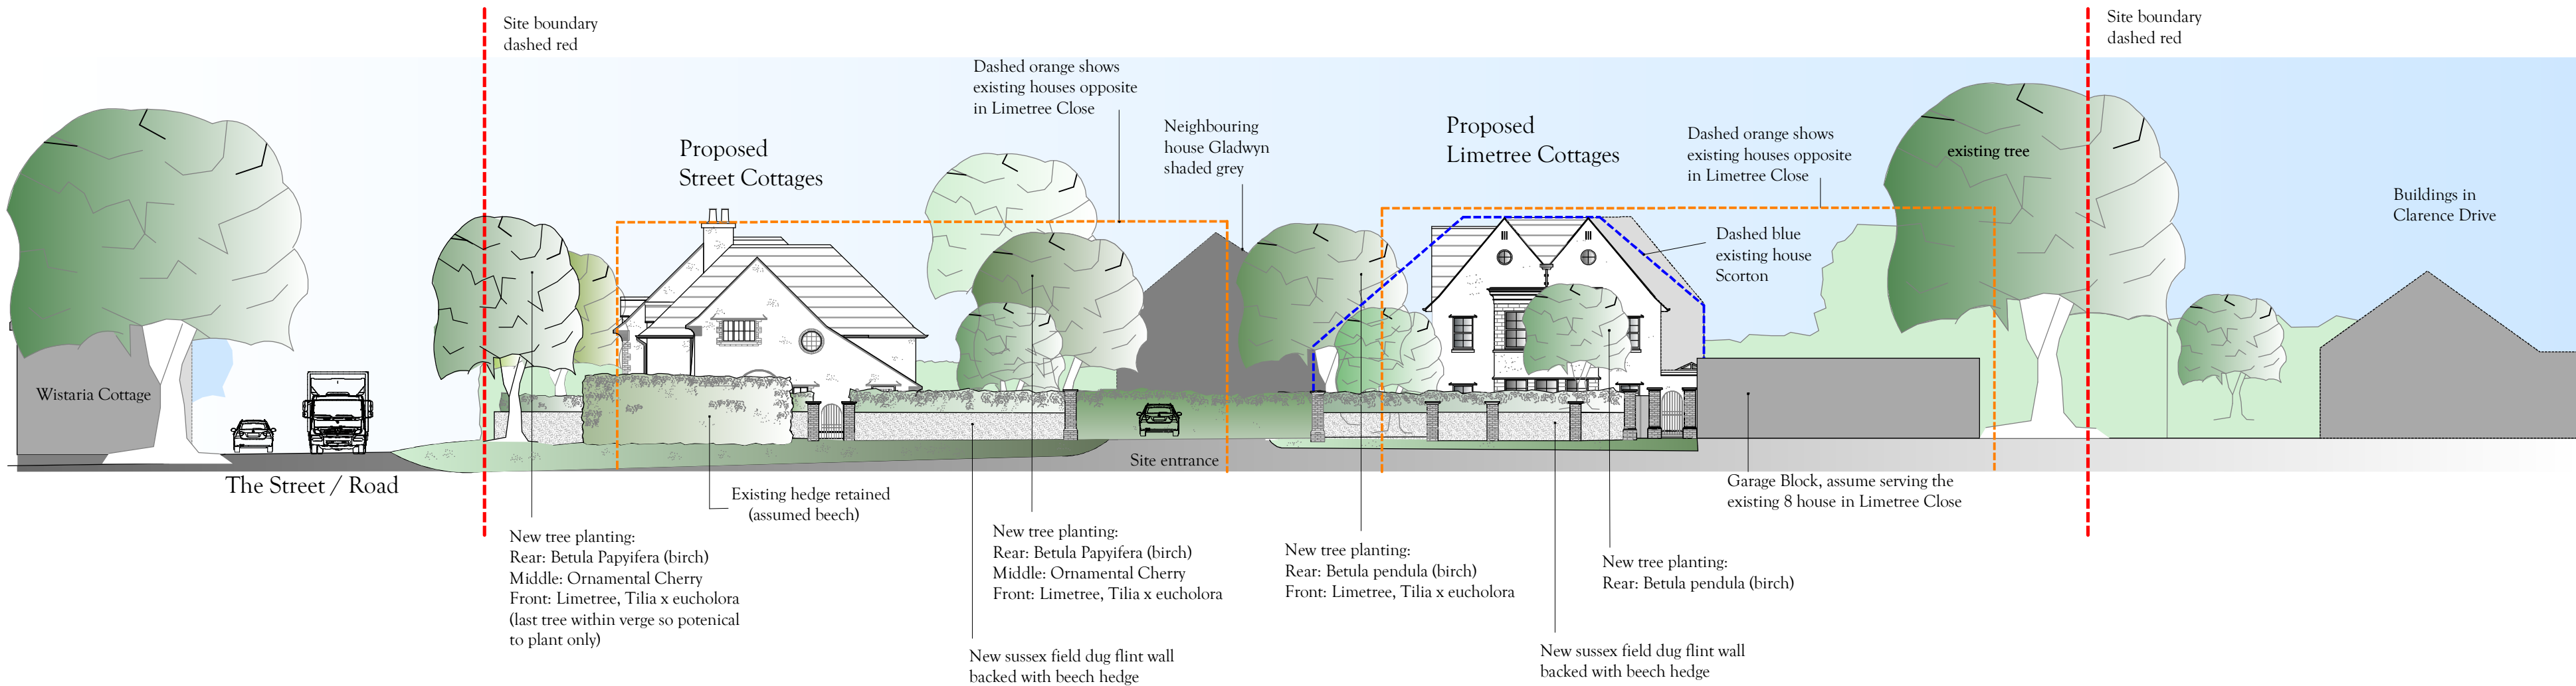


View from Limtree Close Looking North

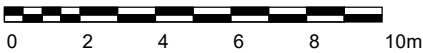

View from The Street Looking East

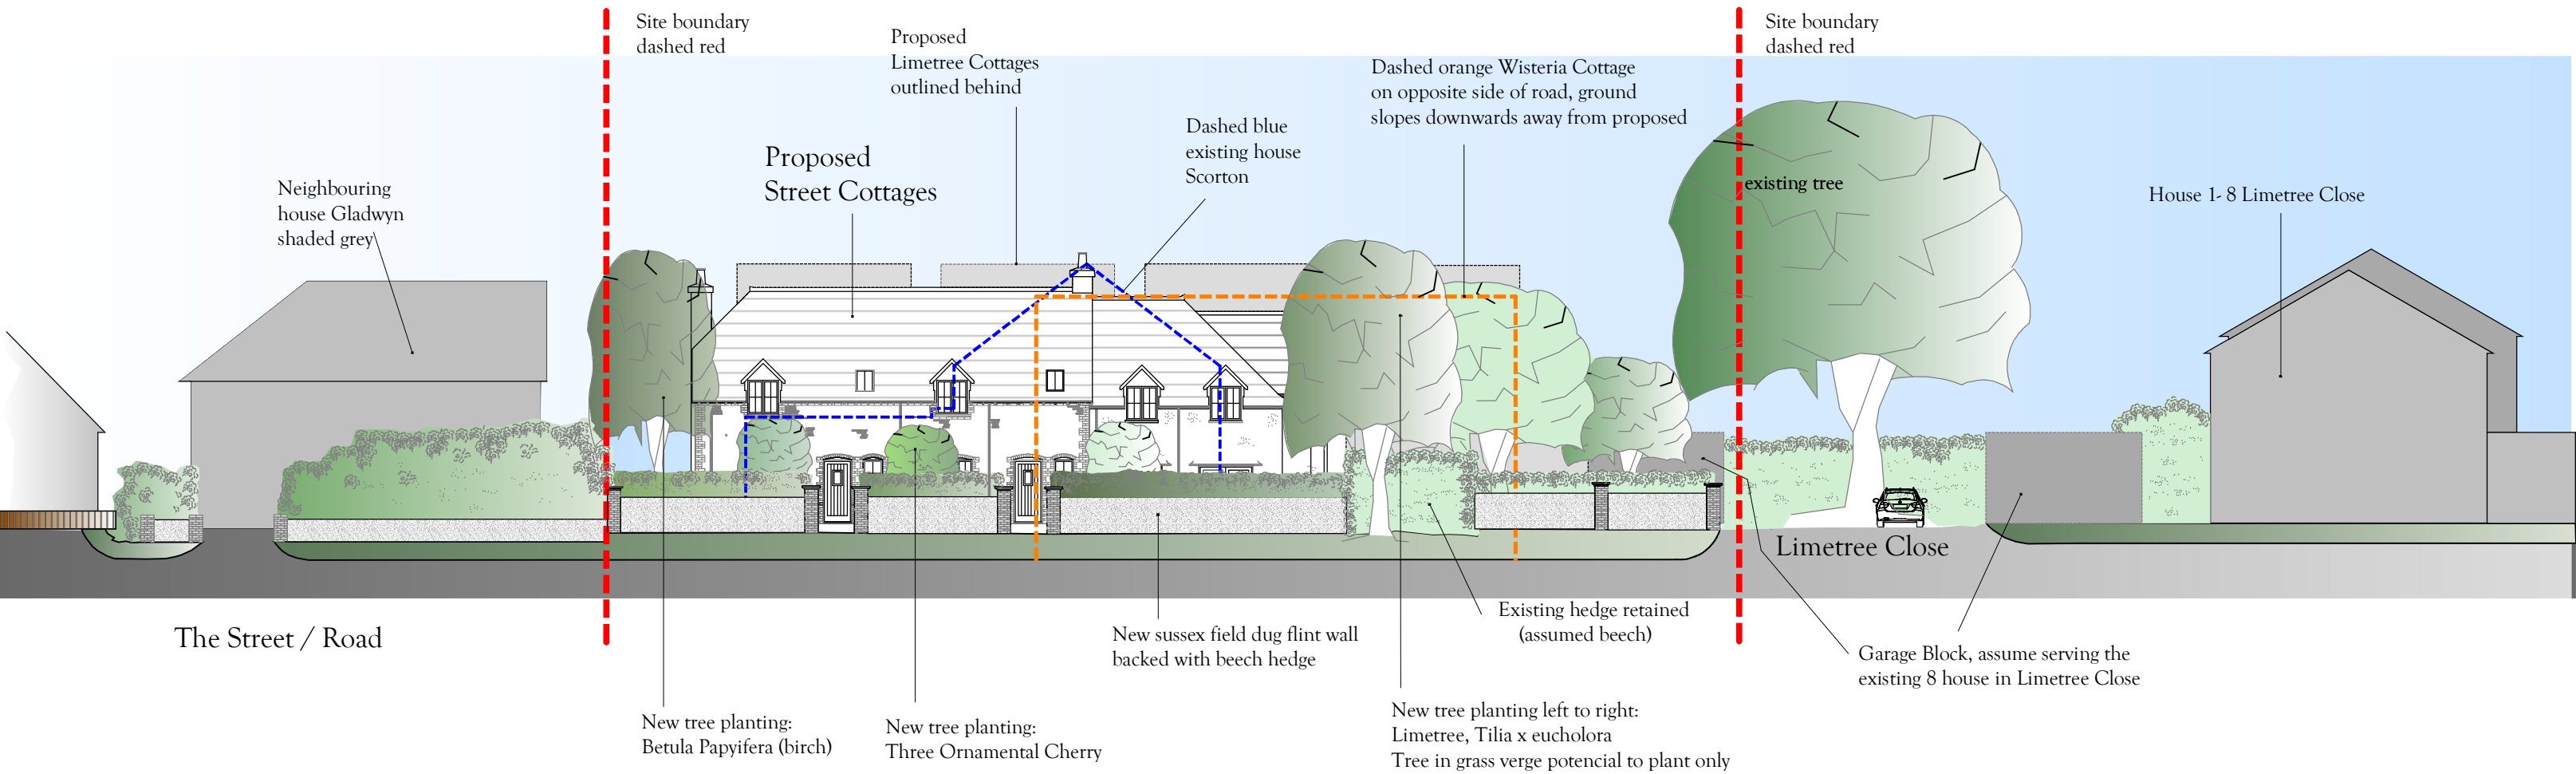

The Pure Group
Limetree Close, East Preston
Proposed Street Views / Site Sections
Drawn by: AM The Pure Group
Drawing Ref: LT.SV.001
Planning Issue: March 2018 Scale as Bar
www.thepuregroup.info