



FRONT ELEVATION
East



SIDE ELEVATION
South

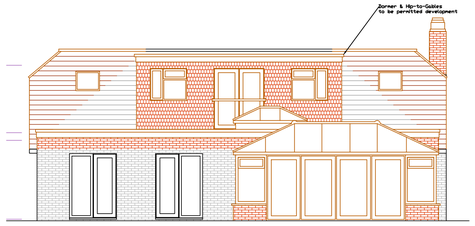

REAR ELEVATION
West

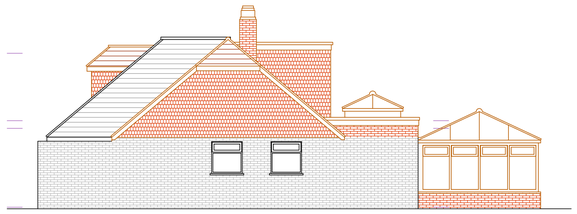


SIDE ELEVATION
North


PROPOSED ELEVATIONS 1:100




BLOCK 1:500

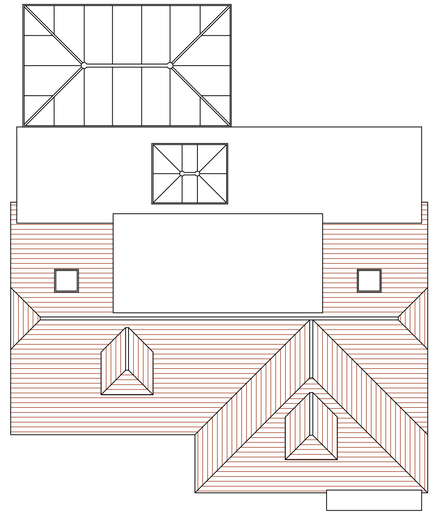

PROPOSED ROOF PLAN 1:100

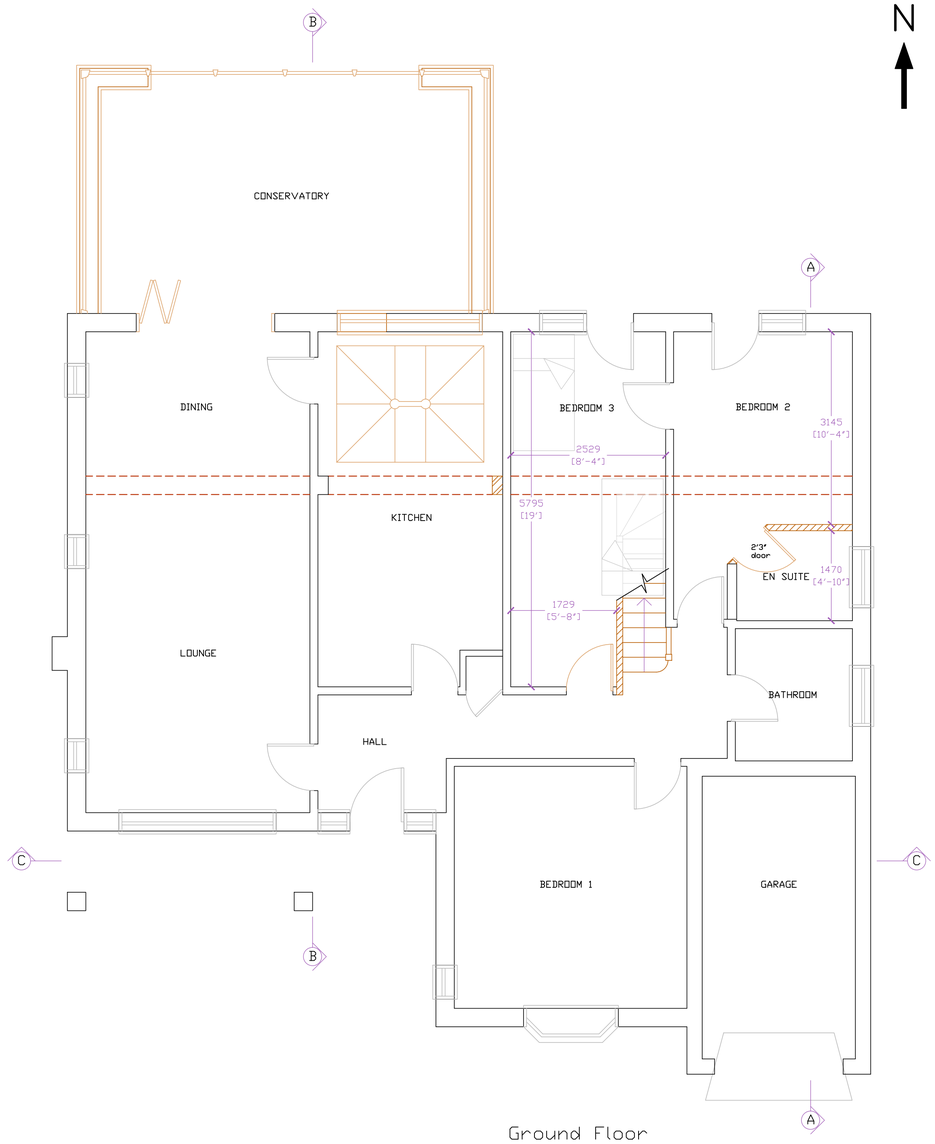

Ground Floor

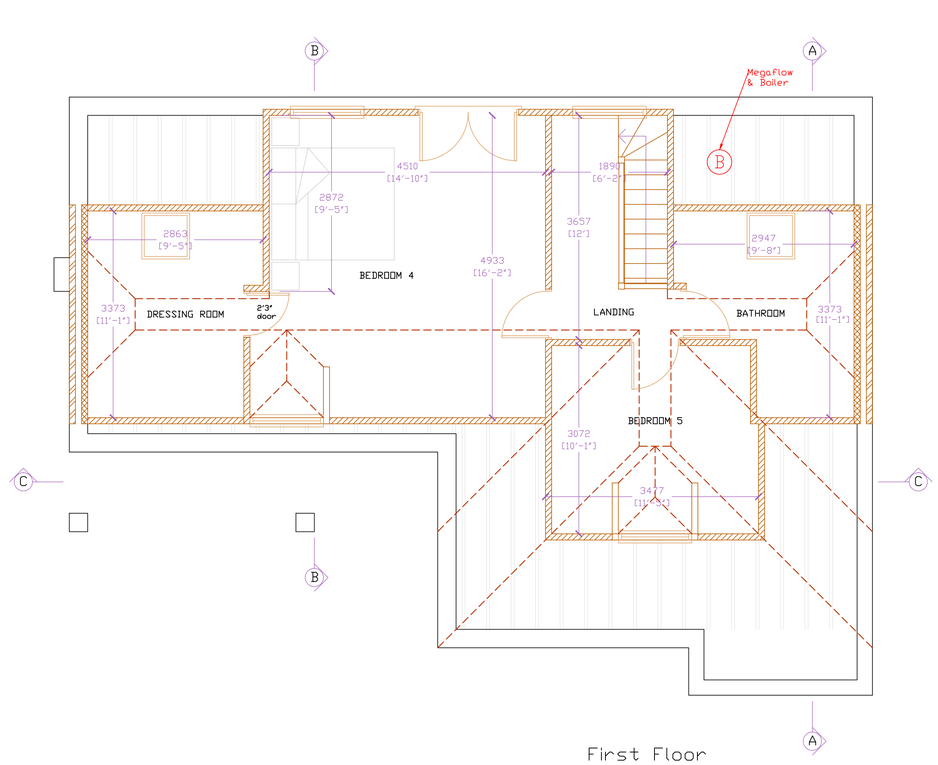

First Floor

PROPOSED FLOOR PLANS 1:50

All dimensions to be checked on site prior to commencement of work, except for planning purposes.

This drawing is the copyright of CALDOTEC LTD and may not be copied, altered or reproduced in any way without written authority.

CALDOTEC LTD
41 WILLOWHAYNE AVE
EAST PRESTON
WEST SUSSEX
BN16 1PL
Telephone
01903 859176

PROPOSED FLOOR PLANS, ELEVATIONS, ROOF PLAN & BLOCK
56 Sea Lane
East Preston
West Sussex
BN16 1ND

CLIENT Mr & Mrs Mountfield

R1	Amendments	RM	30/04/13
Issue	Details	By	Date

SCALE AS SHOWN on A1
DATE 30/04/13
DRAWING NUMBER 12089/02R1

ARUN DISTRICT COUNCIL EPS4137