

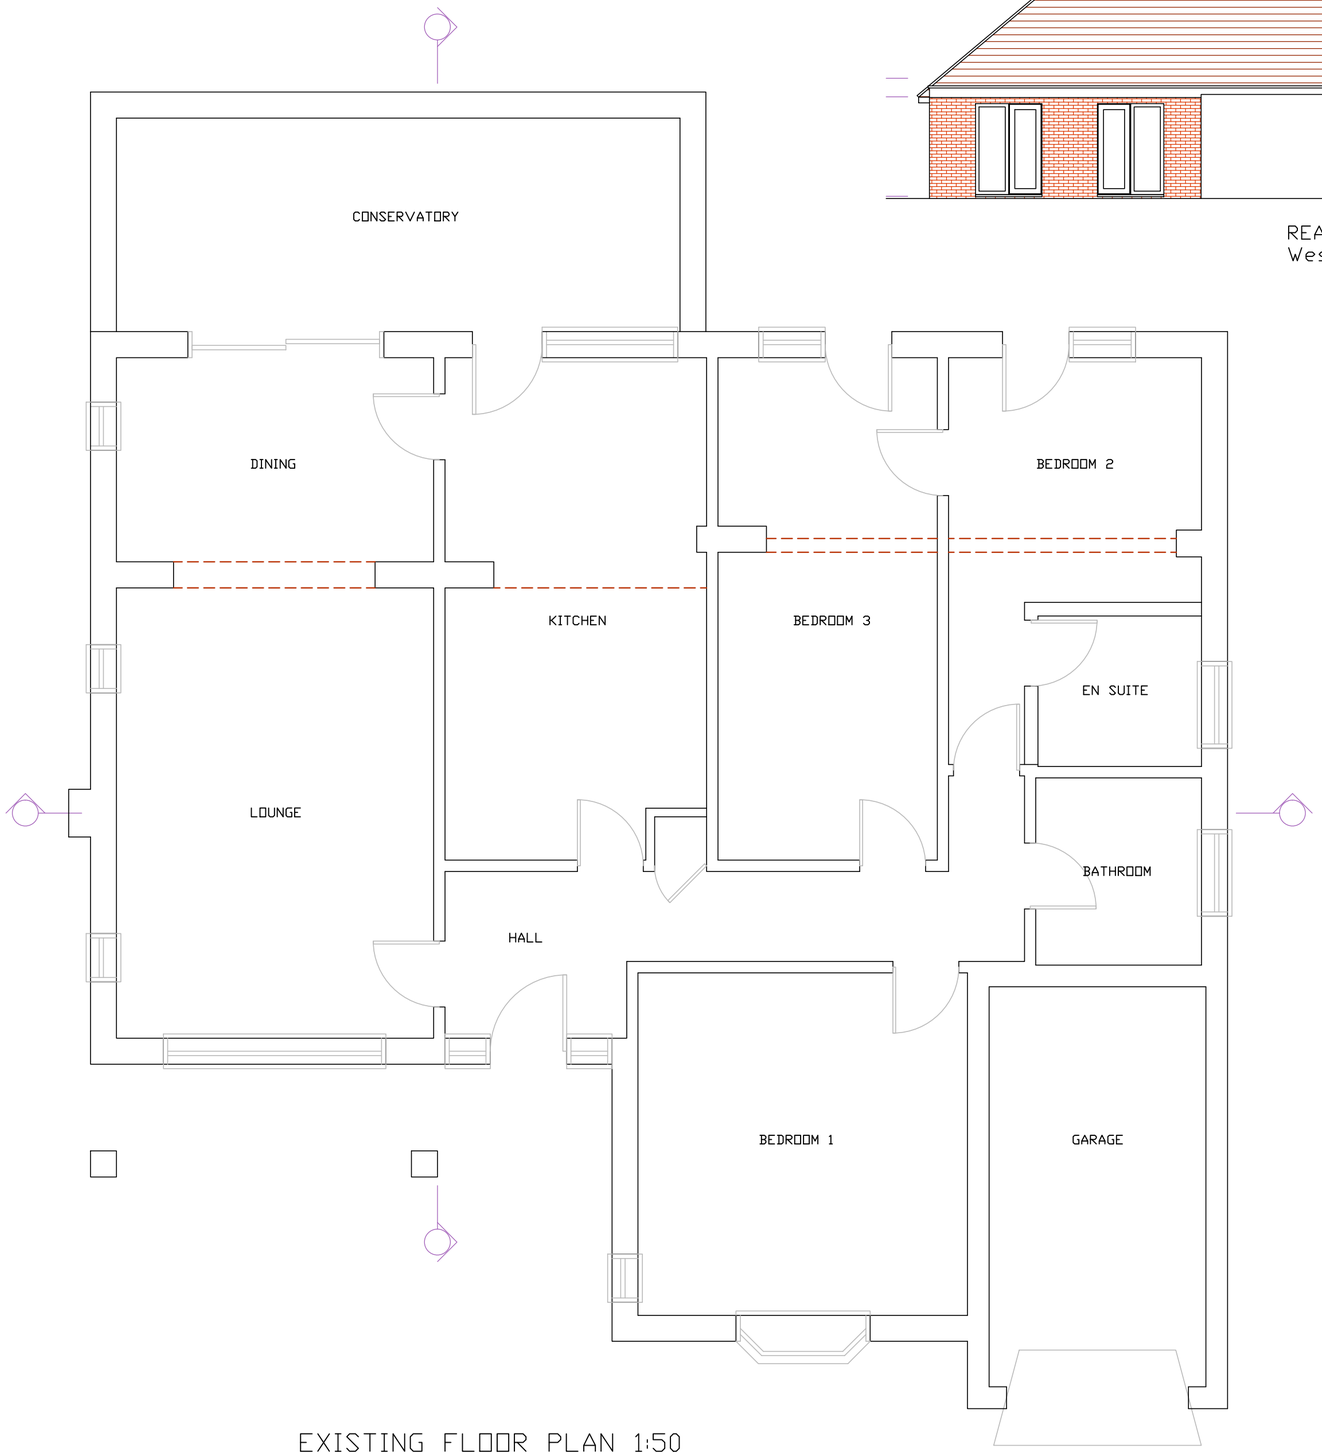


EXISTING FLOOR PLAN 1:50
Ground Floor

REAR ELEVATION
West

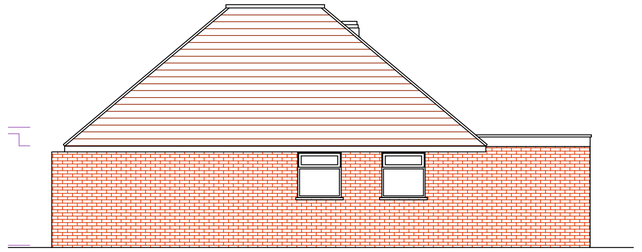

SIDE ELEVATION
North

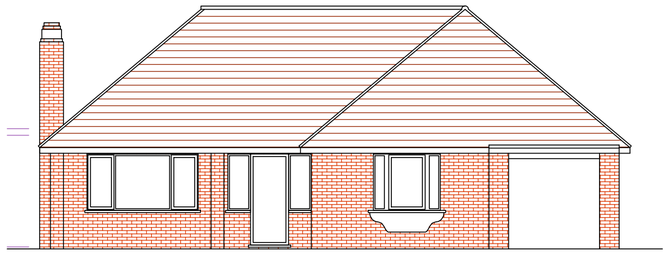


FRONT ELEVATION
East

EXISTING ELEVATIONS 1:100



SIDE ELEVATION
South

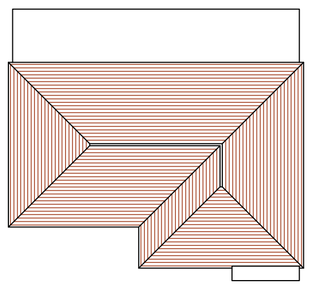

EXISTING ROOF PLAN 1:200

All dimensions to be checked on site prior to commencement of work, except for planning purposes.

This drawing is the copyright of
CALDOTEC LTD
and may not be copied, altered or reproduced in any way without written authority.

CALDOTEC LTD
41 WILLOWHAYNE AVE
EAST PRESTON
WEST SUSSEX
BN16 1PL
Telephone
01903 859176

EXISTING FLOOR PLANS, ELEVATIONS, ROOF PLAN & LOCATION
56 Sea Lane
East Preston
West Sussex
BN16 1ND

CLIENT Mr & Mrs Mountifield

Issue	Details	By	Date

SCALE AS SHOWN on A2
DATE 26/04/13
DRAWING NUMBER 12089/01

ARUN DISTRICT COUNCIL EP/54131