

SPECIFICATION

EXISTING ARRANGEMENT

NON-ORIGINAL DOUBLE-DOOR ASSEMBLY.
NOTE ARRANGEMENT IS INCONSISTENT WITH ADJACENT
ORIGINAL DOORS. EXTERNAL ON BOTH SIDES

DESCRIPTION


HERITAGE ALUMINIUM FRAMED DOUBLE-DOOR ASSEMBLY.
ARRANGEMENT TO MATCH ADJACENT ORIGINAL DOORS.

GLASS

STIPPOLYTE TEXTURED GLASS


FRAMING

ALUMINIUM. POWDER COATED RAL 9005 JET BLACK

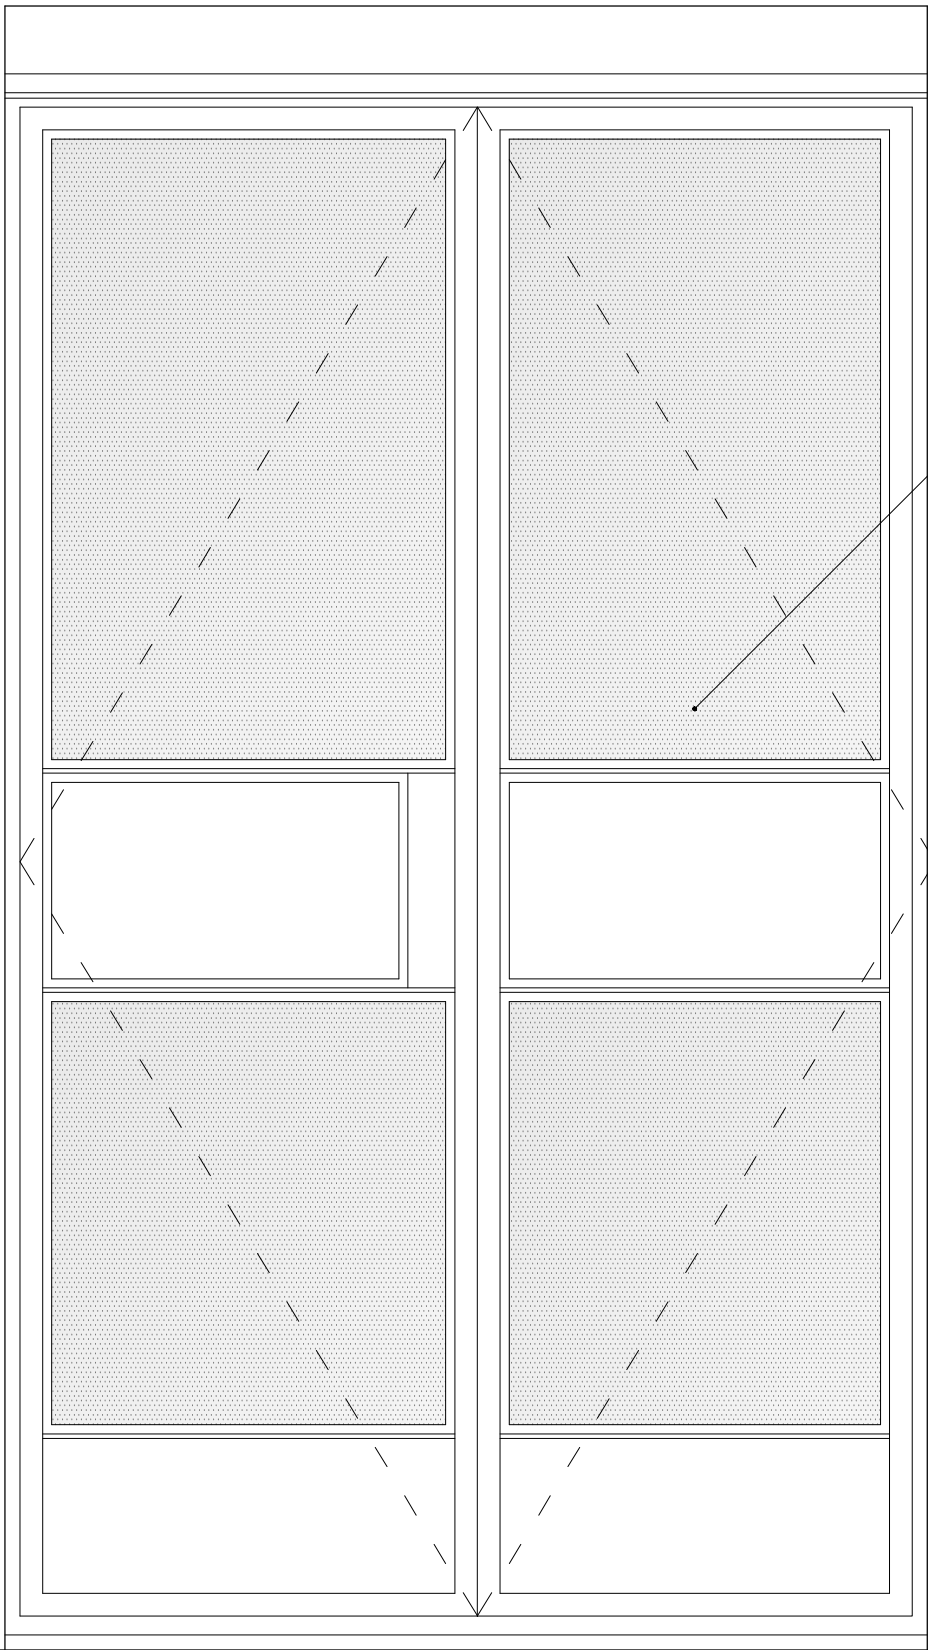


NOTE THE ORIGINAL BUILDING DID NOT HAVE DOORS IN
THIS OPENING. THE EXISTING DOORS WERE ADDED SOME
YEARS AGO. THE PROPOSAL IS TO CHANGE THESE TO
MATCH THE STYLE OF THE ORIGINAL DOORS ELSEWHERE.

EXISTING (NON-ORIGINAL) ARRANGEMENT

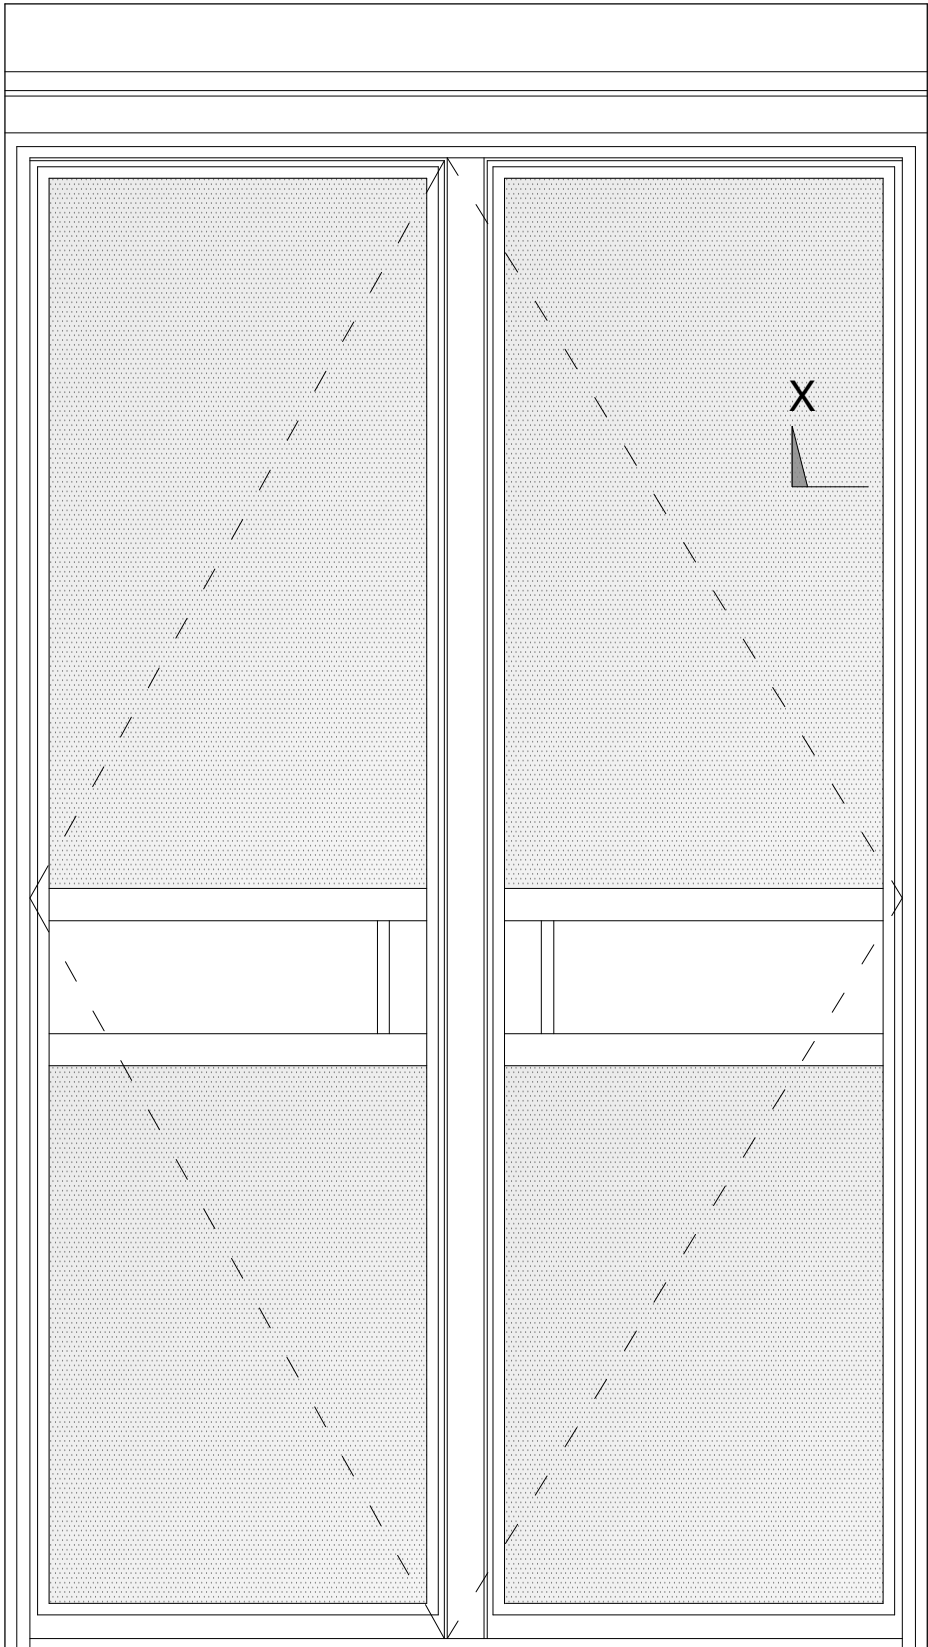

PROPOSED ARRANGEMENT

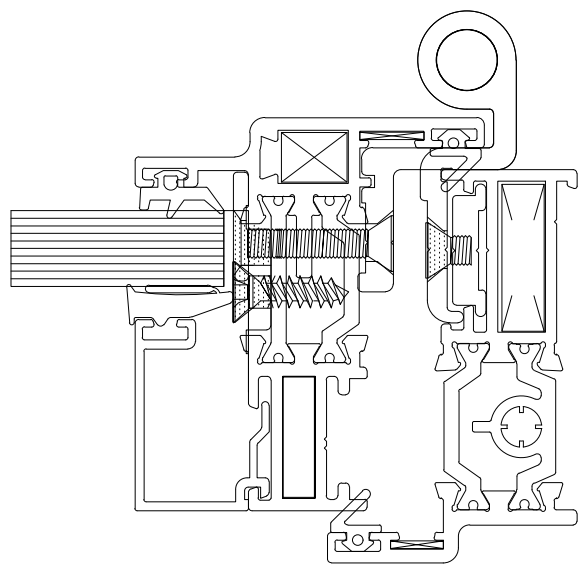

FRAME DETAIL X-X (1:1 @ A1)

0 20 40 60 80 100mm

GENERAL NOTES:

THIS DRAWING TO BE USED FOR PLANNING
PURPOSES ONLY. NOT FOR CONSTRUCTION.

ALL DISCREPANCIES OR OMISSIONS ARE TO BE
REPORTED TO THE ARCHITECT.

THIS DRAWING IS COPYRIGHT. DO NOT
REPRODUCE WITHOUT WRITTEN PERMISSION
FROM THE AUTHOR.

SEEK CLARIFICATION FROM THE ARCHITECT IF
ANY ASPECT OF THIS DRAWING IS UNCLEAR

SURVEY INFORMATION IS APPROXIMATED WHERE
ACCESS DOES NOT PERMIT DIRECT
MEASUREMENT

0 0.2 0.4 0.6 0.8 1.0 2m

REVISION DATE

RICHARD BELL
ARCHITECTURE

17 HIGHGATE SPINNEY | CRESCENT ROAD | LONDON | N8 8AR | UK

T: +44 20 3885 8328
E: info@richardbellarchitecture.com
W: www.richardbellarchitecture.com ARCHITECT: RICHARD BELL RIBA

PROJECT ADDRESS
VISTA POINT, 21 TAMARISK WAY
EAST PRESTON, LITTLEHAMPTON BN16 2TE

DRAWING
EXISTING AND PROPOSED GLAZING
ELEMENT W.1

SCALE
1:10 @ A1

DRAWING No.
2105 3SC03.1