

SPECIFICATION

EXISTING ARRANGEMENT

FIXED GLAZING WITH OPENING FANLIGHT AND CASEMENT.
DOUBLE GLAZED AS EXISTING.

DESCRIPTION

HERITAGE ALUMINIUM FRAMED DOUBLE-GLAZED UNITS.
ARRANGEMENT TO CLOSELY MATCH EXISTING ARRANGEMENT


GLASS

24mm DOUBLE-GLAZED UNITS WITH BLACK SPACERS


FRAMING

ALUMINIUM. POWDER COATED RAL 9005 JET BLACK

[ASSEMBLY IS SHOWN VIEWED FORM THE OUTSIDE]

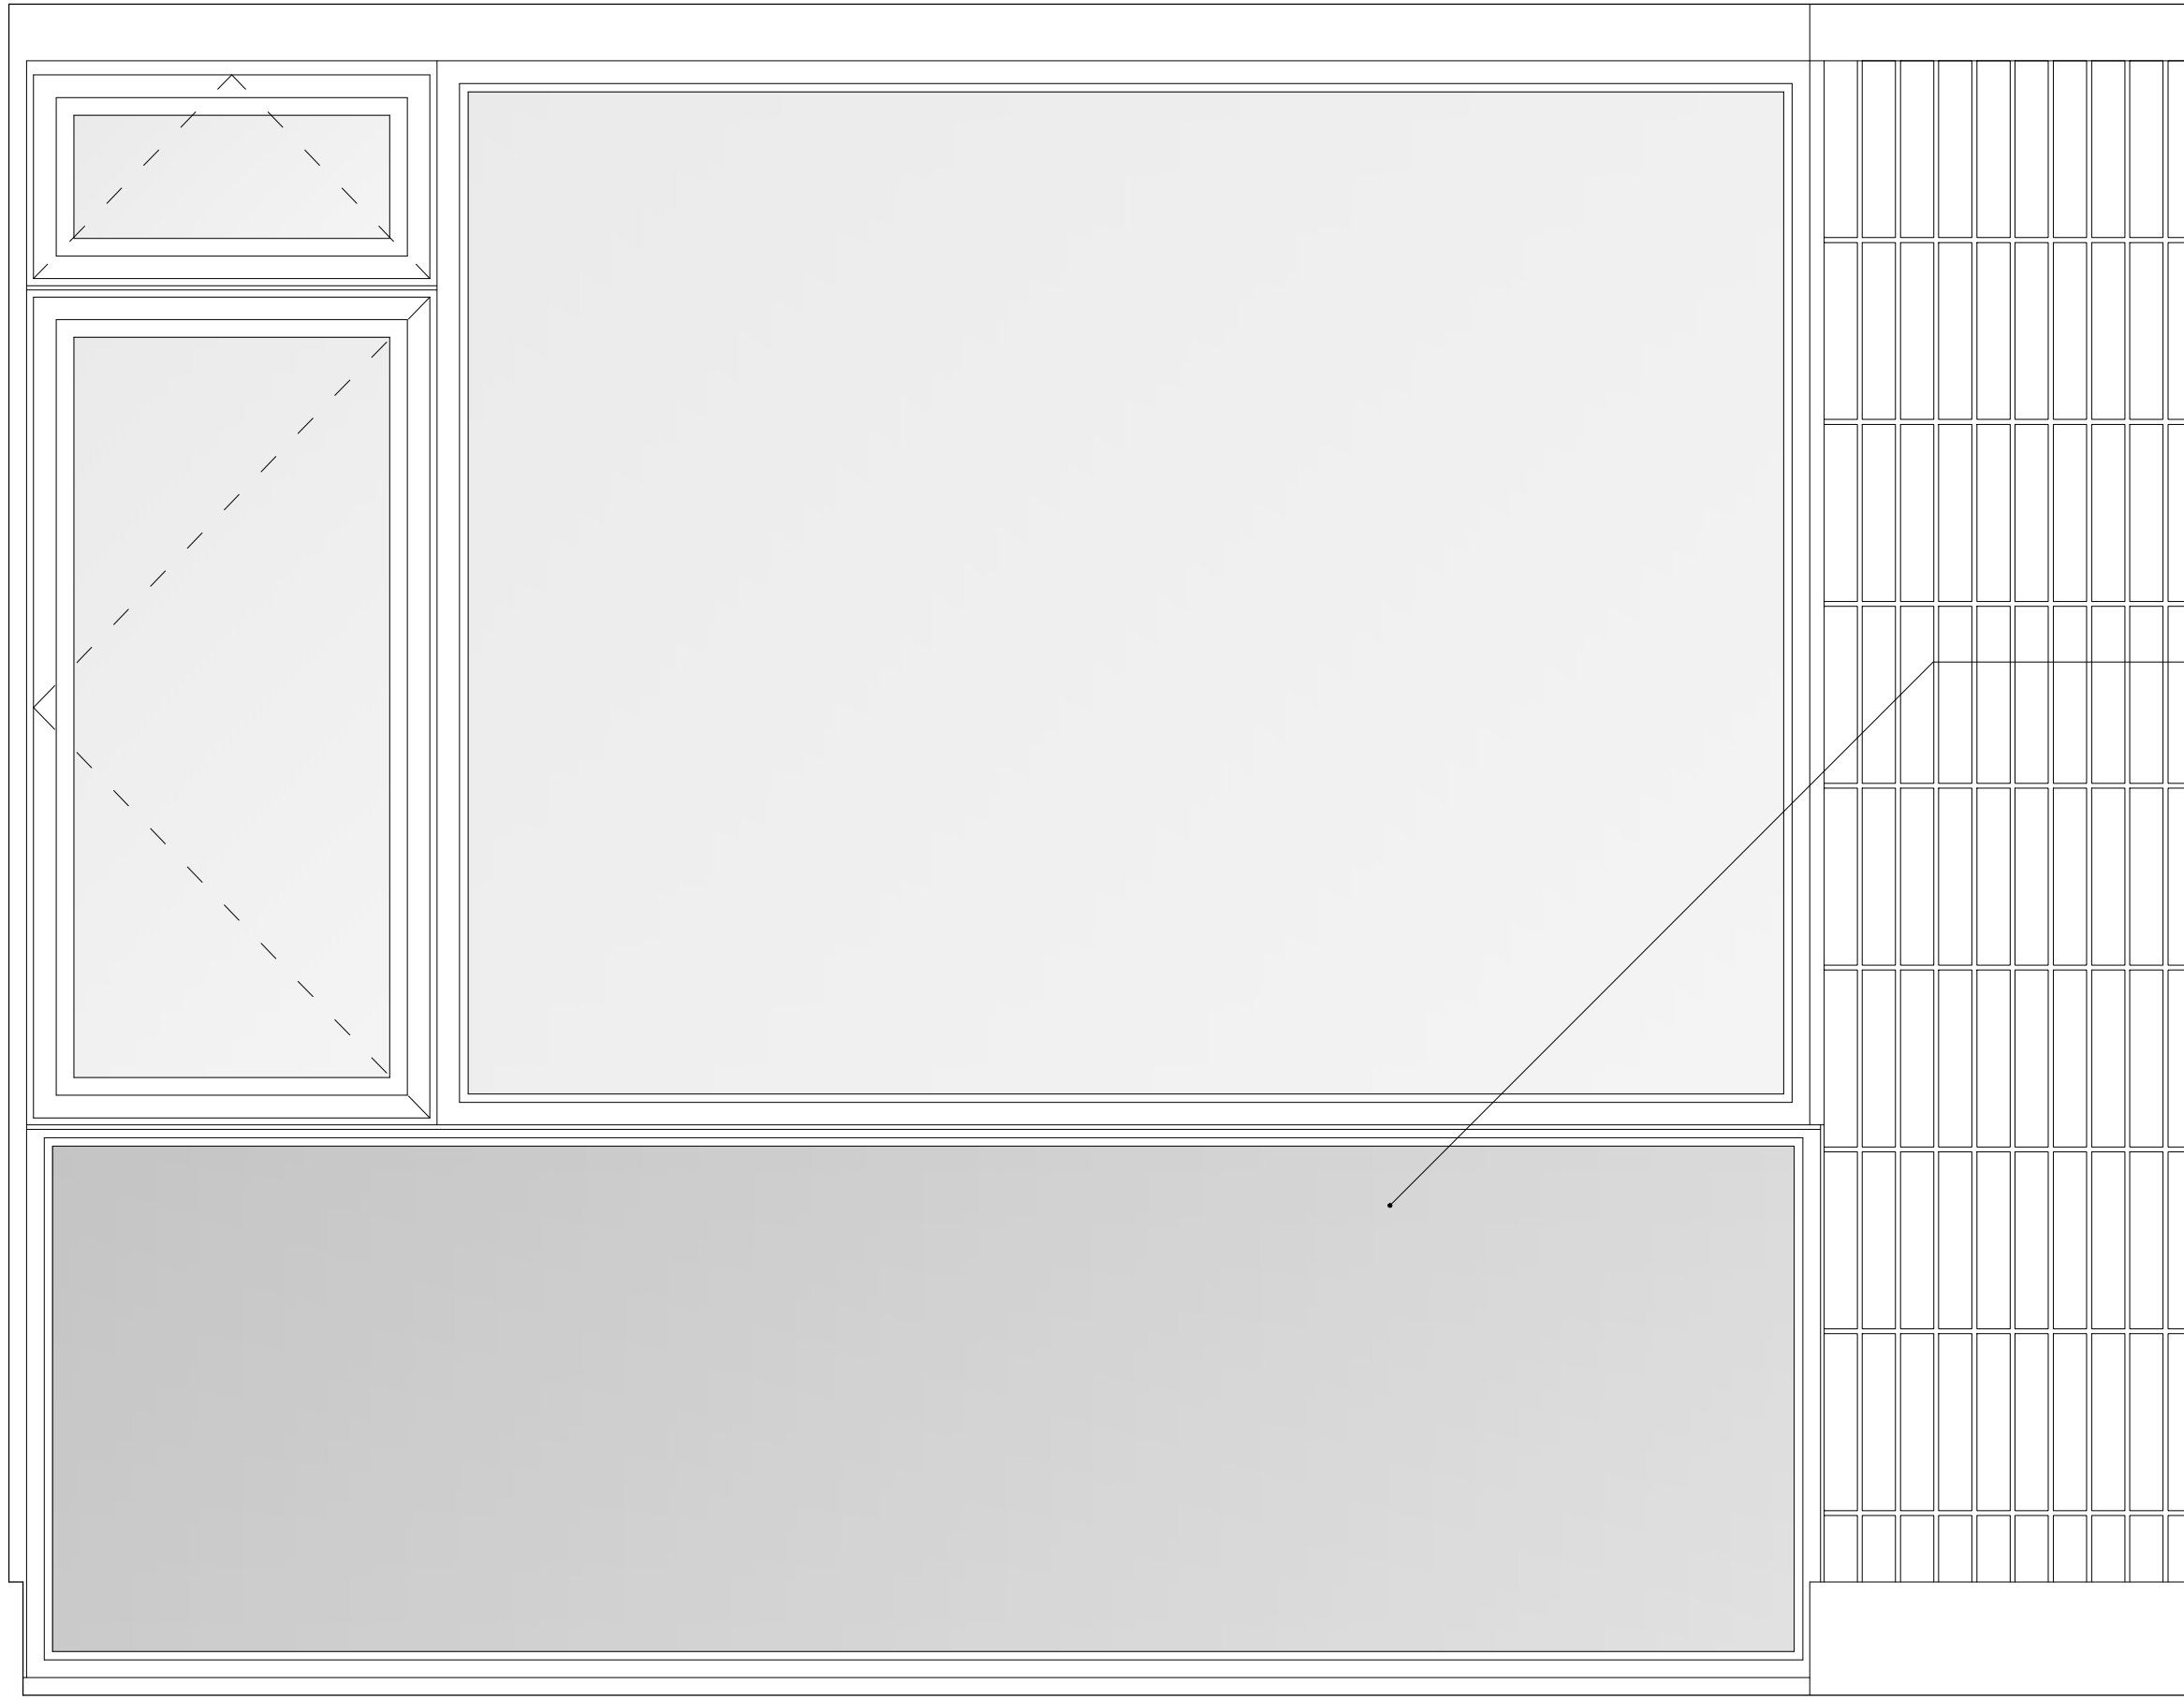


EXISTING ARRANGEMENT

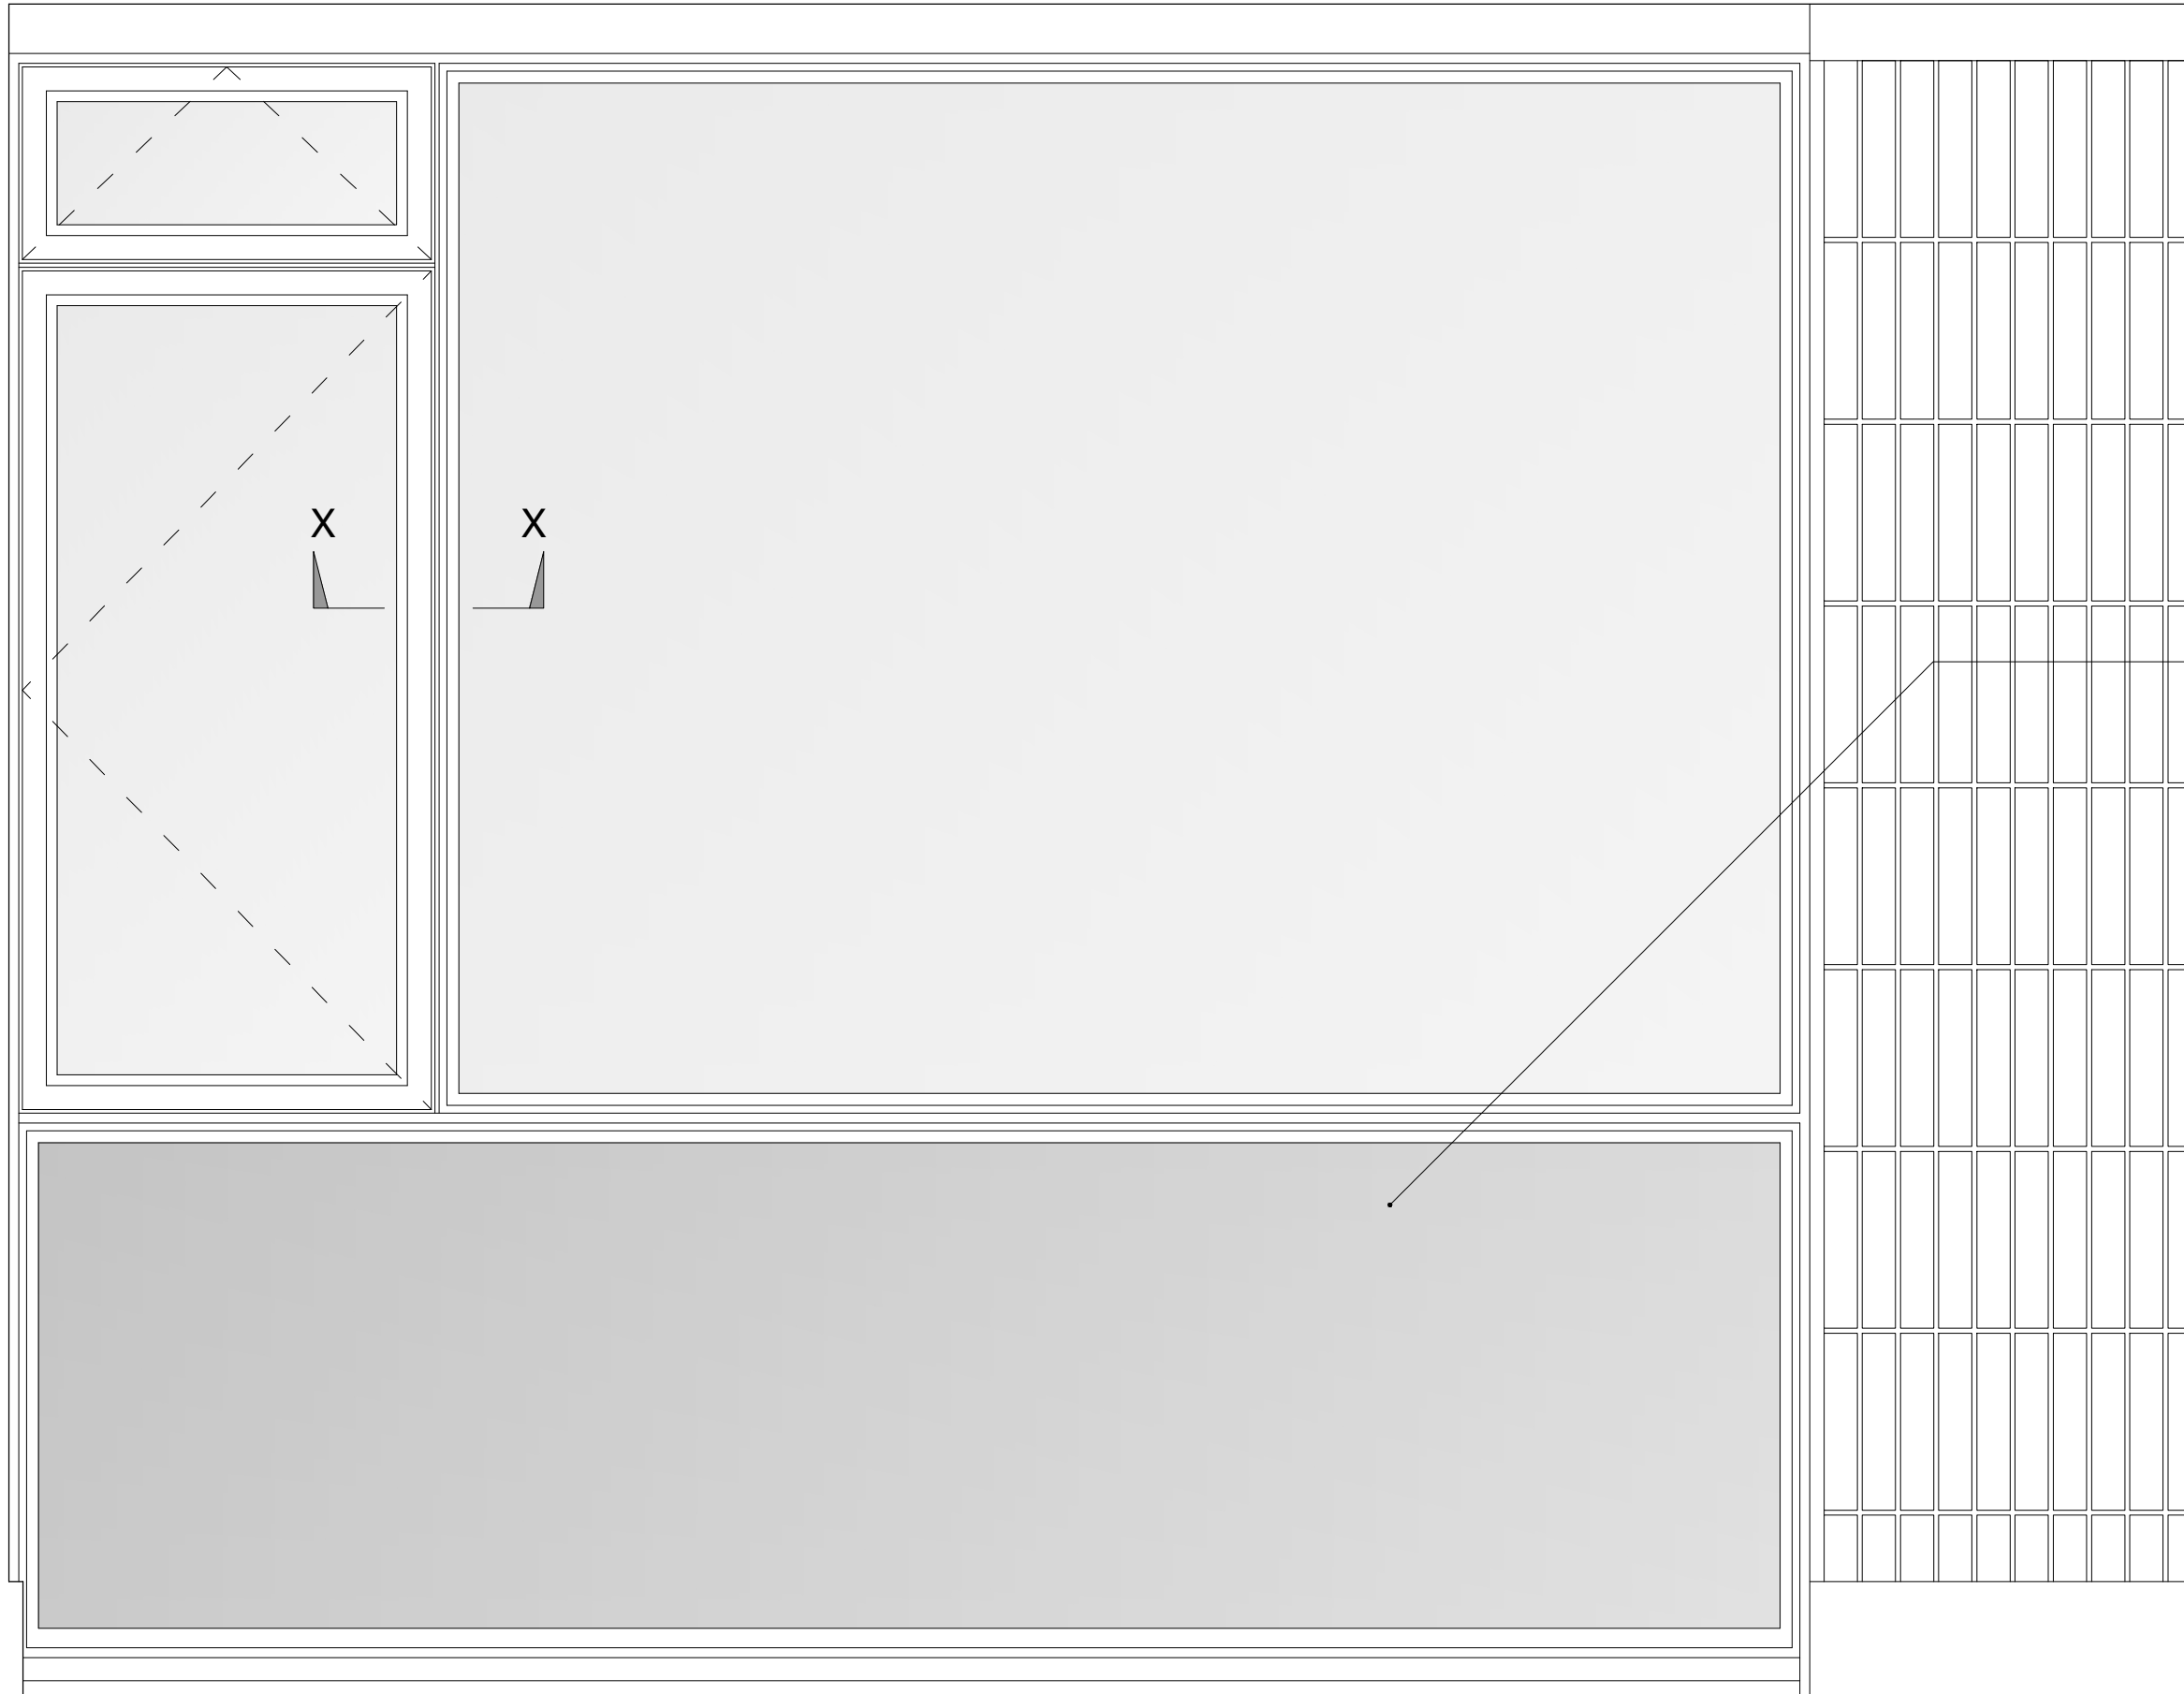

PROPOSED ARRANGEMENT

SPANDREL PANEL BELOW

SPANDREL PANEL BELOW

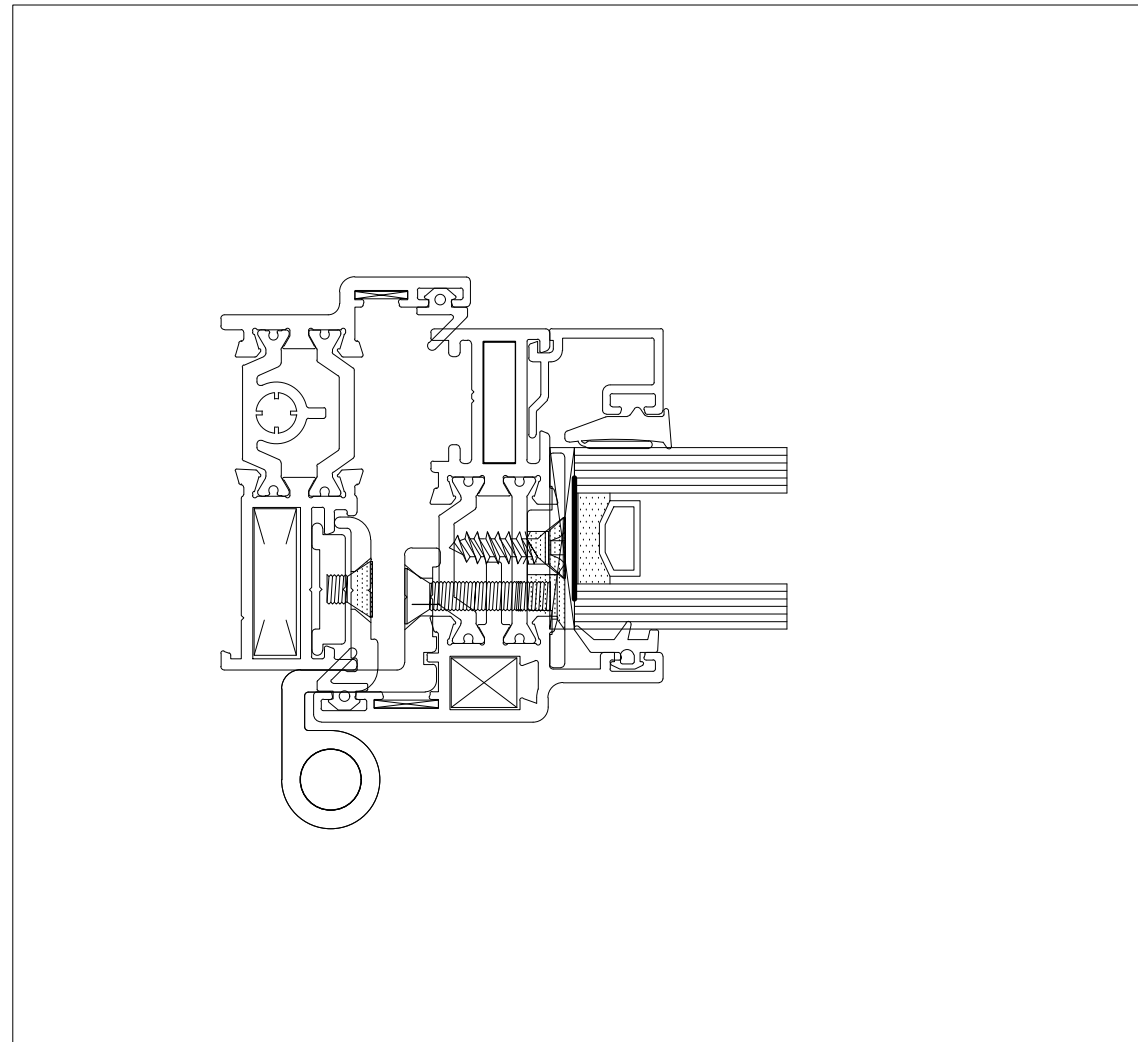

FRAME DETAIL X-X (1:1 @ A1)

0 20 40 60 80 100mm

GENERAL NOTES:

THIS DRAWING TO BE USED FOR PLANNING
PURPOSES ONLY. NOT FOR CONSTRUCTION.

ALL DISCREPANCIES OR OMISSIONS ARE TO BE
REPORTED TO THE ARCHITECT.

THIS DRAWING IS COPYRIGHT. DO NOT
REPRODUCE WITHOUT WRITTEN PERMISSION
FROM THE AUTHOR.

SEEK CLARIFICATION FROM THE ARCHITECT IF
ANY ASPECT OF THIS DRAWING IS UNCLEAR

SURVEY INFORMATION IS APPROXIMATED WHERE
ACCESS DOES NOT PERMIT DIRECT
MEASUREMENT

0 0.2 0.4 0.6 0.8 1.0 2m

REVISION DATE

RICHARD BELL
ARCHITECTURE

17 HIGHGATE SPINNEY | CRESCENT ROAD | LONDON | N8 8AR | UK

T: +44 20 3885 8328
E: info@richardbellarchitecture.com
W: www.richardbellarchitecture.com ARCHITECT: RICHARD BELL RIBA

PROJECT ADDRESS
VISTA POINT, 21 TAMARISK WAY
EAST PRESTON, LITTLEHAMPTON BN16 2TE

DRAWING
EXISTING AND PROPOSED GLAZING
ELEMENT W.2

SCALE
1:10 @ A1

DRAWING No.
2105 3SC03.2